
Basic Data Report for C-3976-3
(Dewey Lake 2)
for
Waste Isolation Pilot Plant (WIPP)
April 2019
(revised August 2019)
14.12.2016 14:38

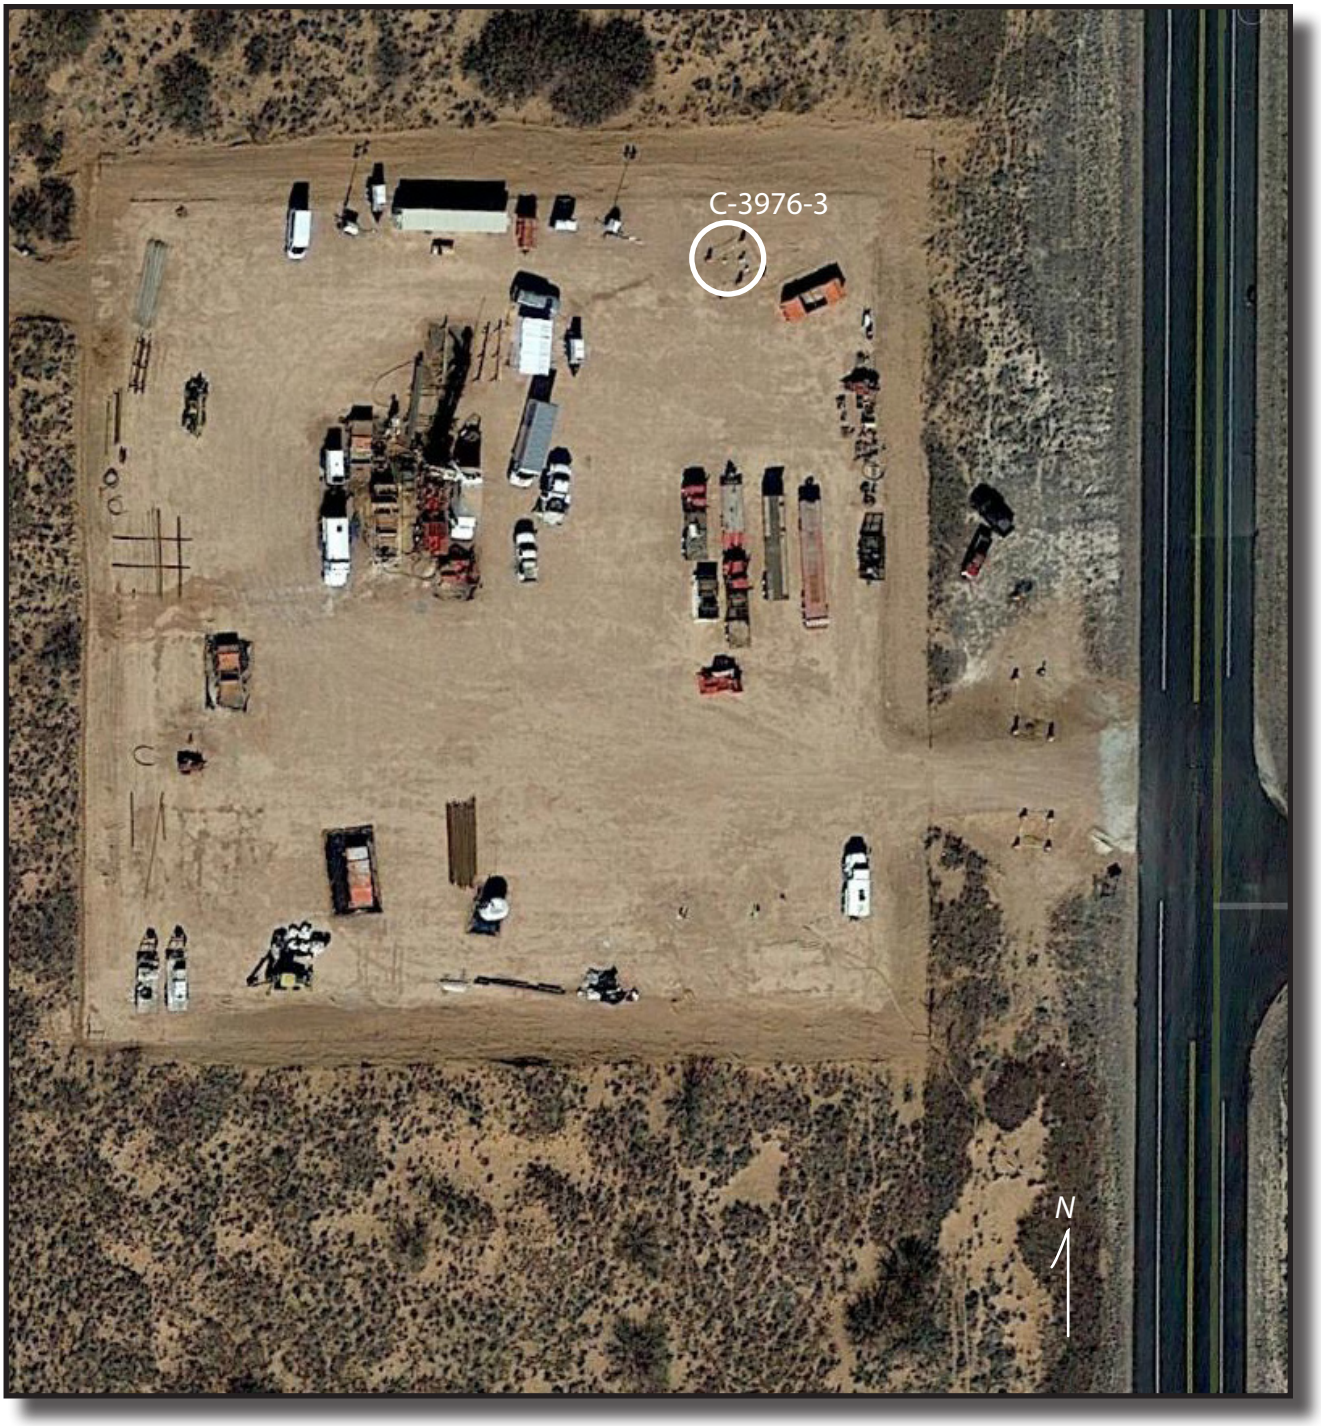

Drillpad for pre-shaft corehole (C-3977) and monitoring well locations at proposed location of unfiltered exhaust shaft (UES). Image from Google Earth, dated 2/1/2017. C-3976-3 is shown in the northeast corner of the drillpad.

Front cover: Stewart Brothers drilling rig on location at C-3976-3 with final core on trays for description. Geophysical logging by JetWest was underway. Photograph December 14, 2016.

TABLE OF CONTENTS

EXECUTIVE SUMMARY	1
INTRODUCTION	2
Purpose of Waste Isolation Pilot Plant (WIPP)	2
Purpose and Location of C-3976-3	2
General Activities Summary for C-3976-3	4
C-3976-3 Well Completion	4
File Attachments	4
GEOLOGICAL OBSERVATIONS C-3976-3	6
Stratigraphy and Depths of Significant Units	6
GEOPHYSICAL LOGS OF C-3976-3	13
GEOTECHNICAL WORK ON CORES	13
FIELD OBSERVATIONS RE SHALLOW GROUNDWATER	13
SUMMARY POINTS	13
ACKNOWLEDGMENTS	15
REFERENCES CITED	15
APPENDIX A PERMIT FOR C-3976-3 (POD3)	17
APPENDIX B CORE RECOVERY AND RQD FOR C-3976-3	33
APPENDIX C CORE DESCRIPTIONS	35

This page is left intentionally blank at this time.

Geology of C-3976-3 (Dewey Lake 2) for Waste Isolation Pilot Plant (WIPP)*

Dennis W. Powers
Brett Seal
Allen Hall
John Thurston
Robert M. Holt
Richard Salness

EXECUTIVE SUMMARY

C-3976-3 is located in section 20, T22S, R31E, in Eddy County, NM. The location is west of the current main facilities at the Waste Isolation Pilot Plant (WIPP). The drillhole was permitted by the Office of the State Engineer (New Mexico) as a monitoring well. The objective was to test and monitor for the possible presence of naturally occurring water above a natural cement change in the upper Dewey Lake Formation.

C-3976-3 was drilled and cored from ground level to 200 ft (by drill pipe tally) to obtain reference samples and provide direct data regarding the shallow (to ~200 ft) geology as a prelude to completing the well for monitoring. The core was measured, photographed, and described in the field, then boxed, and put into climate-controlled, secure storage. Core recovery was highly variable near the surface and improved with depth. Rock Quality Designation (RQD) data were recorded. Cores were re-examined in the lab, and these data are included in the descriptions.

C-3976-3 was logged in open-hole with a suite of geophysical tools including natural gamma, neutron, density, various electrical measurements, caliper, and spectral gamma at a few select depths. A deviation survey after reaching TD showed total deviation to the northwest of ~0.4 ft.

Known near-surface rocks and sediments were only partially recovered. These include dune sand, Berino soil, Mescalero caliche, Mio-pleistocene Gatuña Formation, and Triassic Santa Rosa Formation. The Permo-triassic(?) Dewey Lake Formation was encountered from 38.7 ft (based on core markings) to total depth (TD). The interval above ~167.5 ft was variably cemented by calcite. Below ~167.5 ft, the Dewey Lake displays fibrous gypsum that fills fractures or separations and becomes well cemented by gypsum.

The stratigraphy and lithologies encountered in C-3976-3 compare well to the air intake shaft (AIS); it also compares well with the pre-shaft corehole (C-3977) and C-3976-1, both of which are on the same drillpad.

There was no observed water inflow at C-3976-3 while drilling and coring. This included both upper zones near the top of the Dewey Lake where the possibility existed for anthropogenic water as well as the interval at the natural cement change. Compressed air was used to 60 ft; air with mist and soap were used below 60 ft.

Observations since completion have found the well dry or with a small amount of water, likely from condensation.

Immediately after recovery and description were completed, some core samples from this well were preserved for geotechnical testing but were not actually tested.

*This report is based on a geological team effort by Rick Salness (RES), Brett Seal (RES), Allen Hall (RES), John Thurston (RES), Robert Holt (University of Mississippi), and Dennis Powers (Consulting Geologist).

INTRODUCTION

Purpose of Waste Isolation Pilot Plant (WIPP)

WIPP is a deep geologic repository for permanent disposal of transuranic and mixed waste that are byproducts of the US nuclear defense program. The facility is located ~25 miles (40 km) east of Carlsbad, NM (Figure 1) in Eddy County.

Purpose and Location of C-3976-3

C-3976-3 (also referred to as Dewey Lake 2) was proposed, permitted, cored, and completed to determine if natural shallow groundwater is present above the natural cement change in the upper Dewey Lake Formation.

Natural shallow groundwater above this natural cement change in the Dewey Lake was initially encountered in potash corehole P-9 (Jones, 1978). P-9 is located about 2.3 miles southeast of C-2976 -3.

WQSP-6 and WQSP-6A, approximately 0.9 mile south-southwest of C-3976-3, are the nearest encounters (relative to C-3976-3) of water above this cement change in the Dewey Lake. Both wells were drilled in 1994, and WQSP-6A specifically monitors the Dewey Lake (DOE, 1995). Damp cuttings were reported in WQSP-6 below 105 ft to 165 ft, and the driller's report estimated 40-50 gallons per minute flow. Geophysical logs for WQSP-6A show sharp deflections at ~163 ft; cuttings include gypsum below 180.6 ft.

There were earlier reports of moist cuttings at similar positions relative to this cement change. Monitor wells H-1 and H-3, both drilled in 1976, reported moisture/moist cuttings from the Dewey Lake at depths of ~172 ft and ~169 ft below ground level, respectively (Mercer and Orr, 1979). Geophysical logs indicate the cement change is ~178 ft and ~168 ft below ground level, respectively. The H-2(a,b,c) monitor wells are ~0.38 mile southwest of C-3976-3 and were drilled and completed mid-1977 (Mercer and Orr, 1979). The first well (H-2a) was drilled to 188 ft and tested in open hole for 5 hours with no appreciable liquid. H-2b produced moist cuttings at 185 ft. H-2c produced moist cuttings at 181 ft. Geophysical logs indicate probable cement changes at ~180 ft below ground level.

Holt and Powers (1990) noted the change in natural cements in the Dewey Lake in the air intake shaft and suggested that this change in cements might explain some of the encounters of water in the Dewey Lake south of the center of the WIPP site.

C-3976-1 was drilled prior to C-3976-3 and did not apparently encounter groundwater at the natural cement change (Powers et al., 2019b). In addition, no groundwater was observed in the upper 205 ft of C-3977 while drilling with air (Powers et al., 2018).

C-3976-3 was to be located near the northeast corner of the drillpad for the proposed location (Figure 2; see also inside cover) for a new shaft designated the unfiltered exhaust shaft (UES). Geophysical logs were to be obtained from C-3976-3. After coring and logging, the borehole was to be completed for monitoring the interval above the natural cement change in the upper Dewey Lake.

C-3976-3 is located in the southwest 1/4 of the southeast 1/4 of section 20, T22S, R31E. The lat/long (Figure 2) is 32° 22' 22.55" (32.37293056°), -103° 47' 55.59" (-103.798775°). The surveyed elevation of an adjacent benchmark is 3402.64 ft amsl (Figures 2 and 5).

Figure 1. Google Earth image showing location of WIPP and C-3976-3.

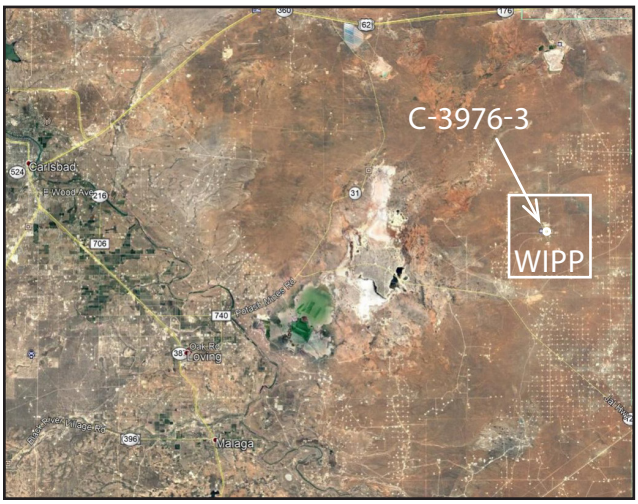

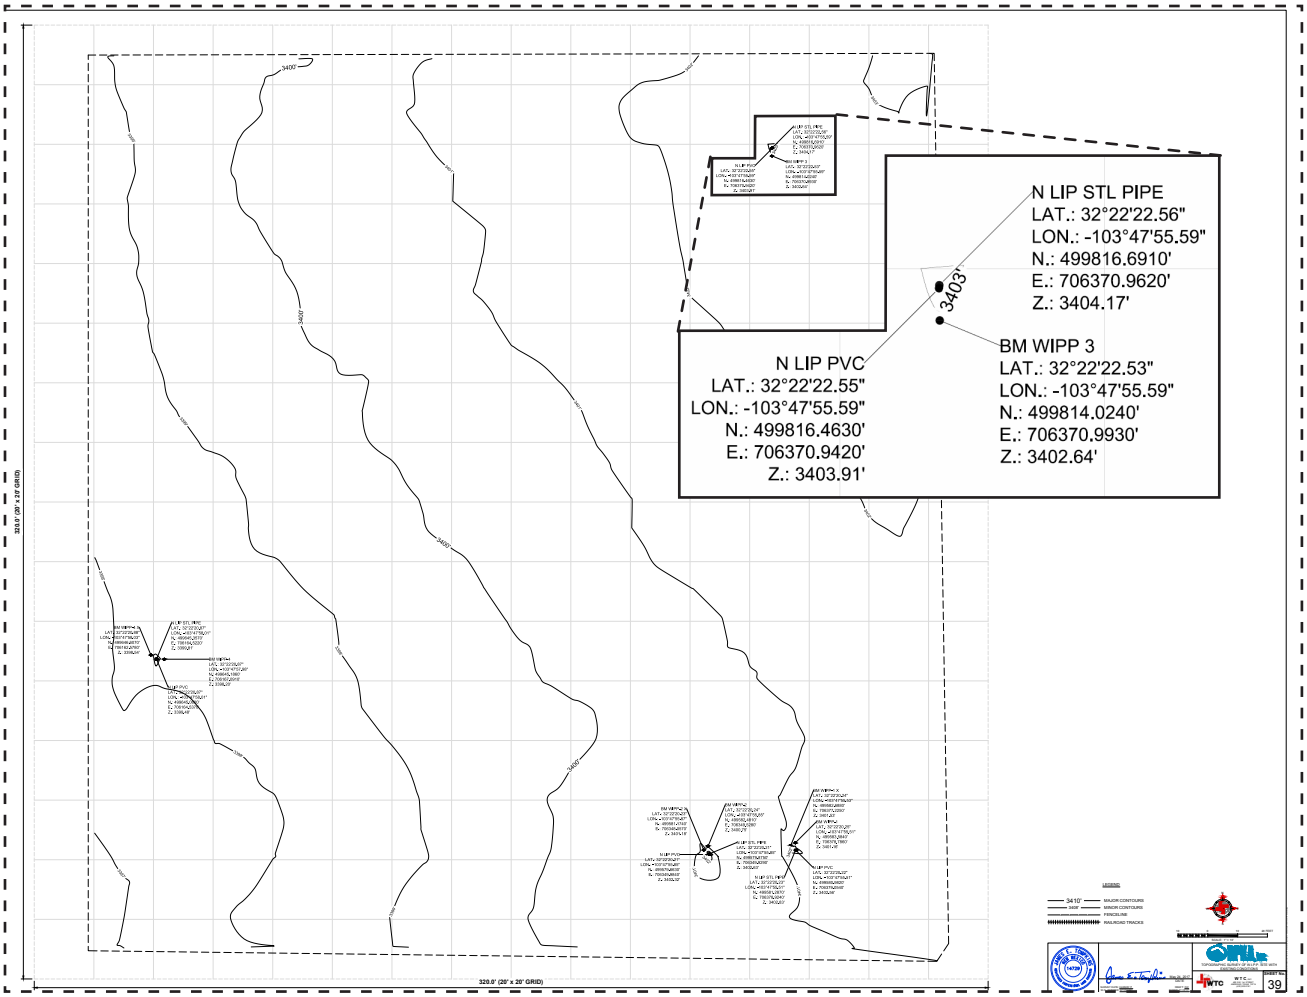

Figure 2. Survey of the location of C-3976-3. James E. Tompkins, surveyor, April 26, 2017.

C-3976-3 was permitted by the Office of the State Engineer (NM) on August 15, 2016 (Appendix A). The location as permitted was lat 32° 22' 21.88", long -103° 47' 56.99", which is on the drillpad location.

Purpose of Report and Remarks

This report provides basic to general information for C-3976-3. Complementary reports are in preparation or review for the three other similar shallow monitor wells on the same drillpad. The deep corehole (C-3977) at the center of the proposed location of the UES on this drillpad has been separately reported (Powers et al., 2018) as has the initial shallow monitor well C-3976-1 (Powers et al., 2019b).

Core run and recovery data are presented in Appendix B in tabular form with notes.

For most of this report, English units are used. We have mixed units in some of the detailed core descriptions, as metric units in the mm-cm range are much more convenient than either fractions of an inch or decimal ft.

Some of the descriptions are not as detailed as might be expected. The upper 20 ft is poorly represented, due mainly to limited recovery. In addition, all descriptions are based on features displayed on the outside of the core; none have been slabbed to date.

Samples from C-3976-1 and -2 were provided to Daniel B. Stephens and Associates (Albuquerque) for testing to confirm geotechnical parameters.

Summary data from this testing are available (see attachments). Samples from C-3976-3 were preserved for possible geotechnical testing but were not tested.

Geophysical logs in pdf and tif formats are included as attachments.

The borehole was mainly cored, with a total depth of 200 ft below ground level (bgl) according to driller's measurements.

General Activities Summary for C-3976-3

Drilling began December 12, 2016 and ended December 14, 2016. The well was completed on December 16, 2016 (see Driller's Report at end of Appendix A and copy of NM Office of the State Engineer Point of Diversion Summary).

Coring from the surface to 20 ft was attempted; samples totaling 2.6 ft were recovered. The core bit was damaged and bit teeth were missing. The borehole was reamed to a larger diameter and a 10.5-inch casing was set. A magnet was used to fish for the teeth before drilling the hole to 24 ft and three bit teeth were recovered.

Coring continued from 24 ft to 60 ft with compressed air. Core diameter was 4 inches (~10 cm) and hole diameter was 6.25-inches (20.5 cm). Recovery improved with depth. From 60 ft to TD, mist and soap were circulated to assist in coring.

C-3976-3 was logged with standard geophysical tools at TD. Following the logging, the borehole was completed for monitoring.

For the complete depth of C-3976-3, the sum of recovered core lengths for individual runs was 176.4 ft (88.2%). The sum of core segments >4 inches over the entire borehole depth is 123.1 ft or RQD of 69.8 (Appendix B). This includes the uncored interval from 20.0 to 24.0 ft.

Core was extruded into wooden troughs, fitted to the extent practical, marked, measured, photographed, described, and boxed. With a few exceptions, these tasks were completed prior to retrieving another core.

Core boxes were inventoried, put under chain of custody, and transferred to climate-controlled, secure storage in Carlsbad, NM. NWP retains custody of the core.

Photographs were taken in the field at ~0.5 ft (~15 cm) intervals with a frame width of ~1.2 ft (~36.5 cm) to provide good overlap. These photographs are an initial field record and have been supplemented with higher quality photographs, at ~0.25 ft intervals, under more carefully controlled conditions. Contact NWP for electronic files of these higher resolution photographs.

Geophysical logs (Figure 3) taken prior to completing the well for monitoring include: deviation survey, resistivity, natural gamma, neutron, density, and spot spectral gamma measurements. See file attachments to this report.

C-3976-3 was drilled and completed operating during daylight hours only.

C-3976-3 Well Completion

After geophysical logging of the well at TD, the lower part of the borehole was cemented (Figure 4). The borehole was reamed to a diameter of 8.75 inches to a depth of 182 ft bgl. PVC pipe (2-inch id) was placed in the hole with centralizers. A 10-ft length of blank pipe with an end-cap is at the bottom with a 20-ft length of screen set from 152 to 172 ft bgl. The sand pack was brought up to 131 ft bgl using tremmie pipe and covered with 5 ft of bentonite. The annulus was cemented back to the surface using tremmie pipe. The surface pad and bollards (Figure 5) were placed after drilling was completed on the drillpad.

File Attachments

Several files are attached to this report to make them available in original formats. To access the list of attachments, click the paperclip icon.

Geophysical logs by JetWest are included in two formats: pdf and tif files. Other formats (las and wcl) are included in records retained by NWP. These logs are attached (without file extensions):

C3976-3-Deviation Survey
C3976-3-Deviation Survey- Bulls Eye
C3976-3-Deviation Survey-Closure View
C3976-3-Electric Log
C3976-3-Induction
C3976-3-Density-Neutron

Figure 3
C-3975-3 open-hole geophysical logs run by JetWest December 14, 2016. Reference point is ground level. This figure is a composite of caliper, natural gamma, neutron, and density.

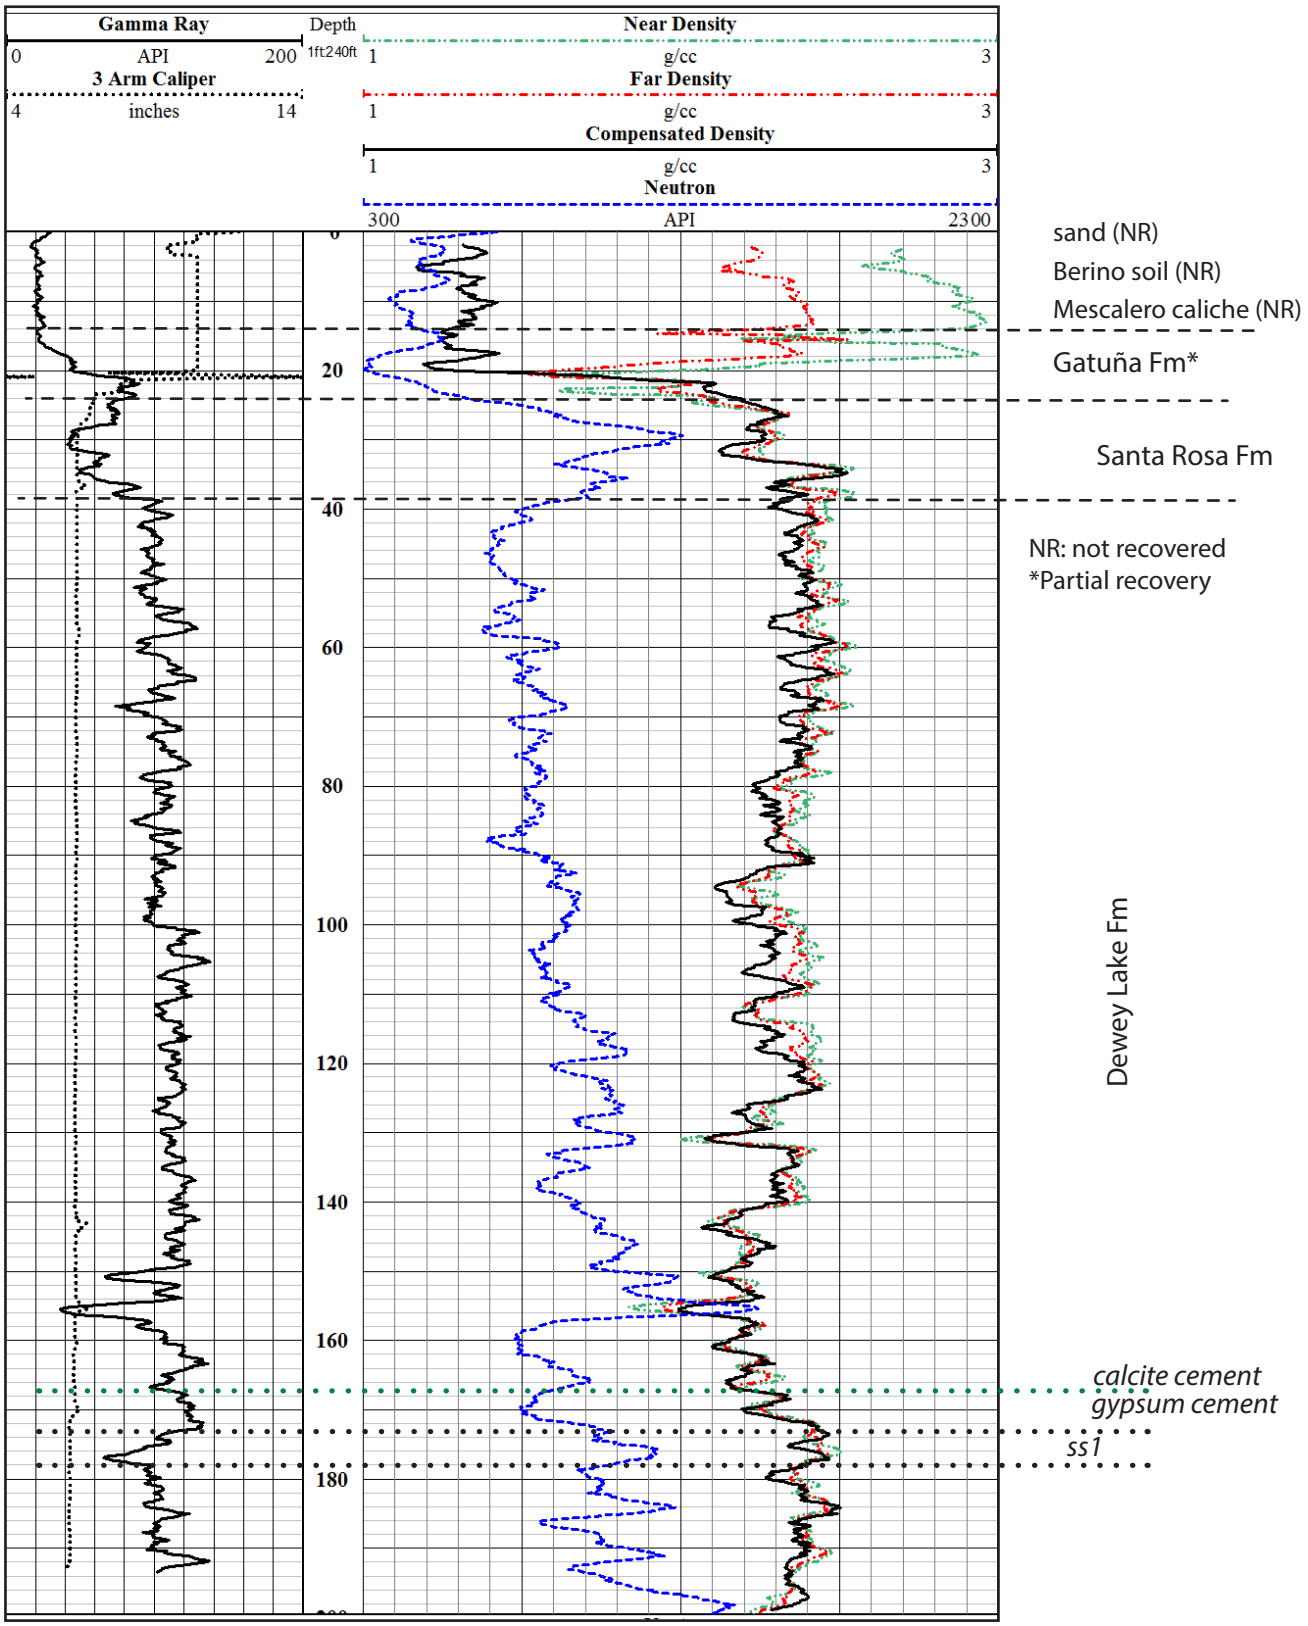

GEOLOGICAL OBSERVATIONS C-3976-3

The core from C-3976-3 was initially described in the field. The cores were re-examined in the lab in more detail. Field observations were revised as needed. Detailed geological observations are included in Appendix B.

In this section, important stratigraphic units and their lithologies and features are more generally described or summarized with illustrations of some of the salient features. Core data are presented in detail in the graphic logs. The upper 200 ft of comparable geology are described in the report for C-3977 (Powers et al., 2018), and comparable geology in the other shallow monitor wells has also been described (Powers et al., 2019a, 2019b, 2019c).

Many background references for the geology of C-3976-3 and the WIPP area are omitted to focus more clearly on the geology encountered in the upper 200 ft. Related reports on shaft mapping are Holt and Powers (1984, 1986, 1990). Early geologic information related to shallow subsurface water is included in Powers (1997).

Stratigraphy and Depths of Significant Units

The upper 20 ft of C-3976-3 were penetrated using a core barrel, but the recovered materials are unconsolidated sand to rubble. The sand at the top was loose and is probably part of the dune sand at the site. The lower ~1 ft of rubble may be part of the Gatuña Formation.

Core recovery was limited above the Permo-triassic(?) Dewey Lake Formation, the first significant stratigraphic unit. In this area, the construction material for the drill pad is known to be underlain by modern sand.

Hall and Goble (2011) examined surficial sands in southeastern New Mexico, generally identifying three units, and providing optically-stimulated luminescence (OSL) age dates for these units. The "lower eolian sand" overlies Mescalero caliche. At a sample locality near present-day Intrepid West potash facility (T21S, R29E, section 2), Hall and Goble obtained ages of 87.0 ± 4.0 ka (thousand years) and 61.1 ± 3.0 ka for the lower eolian sand.

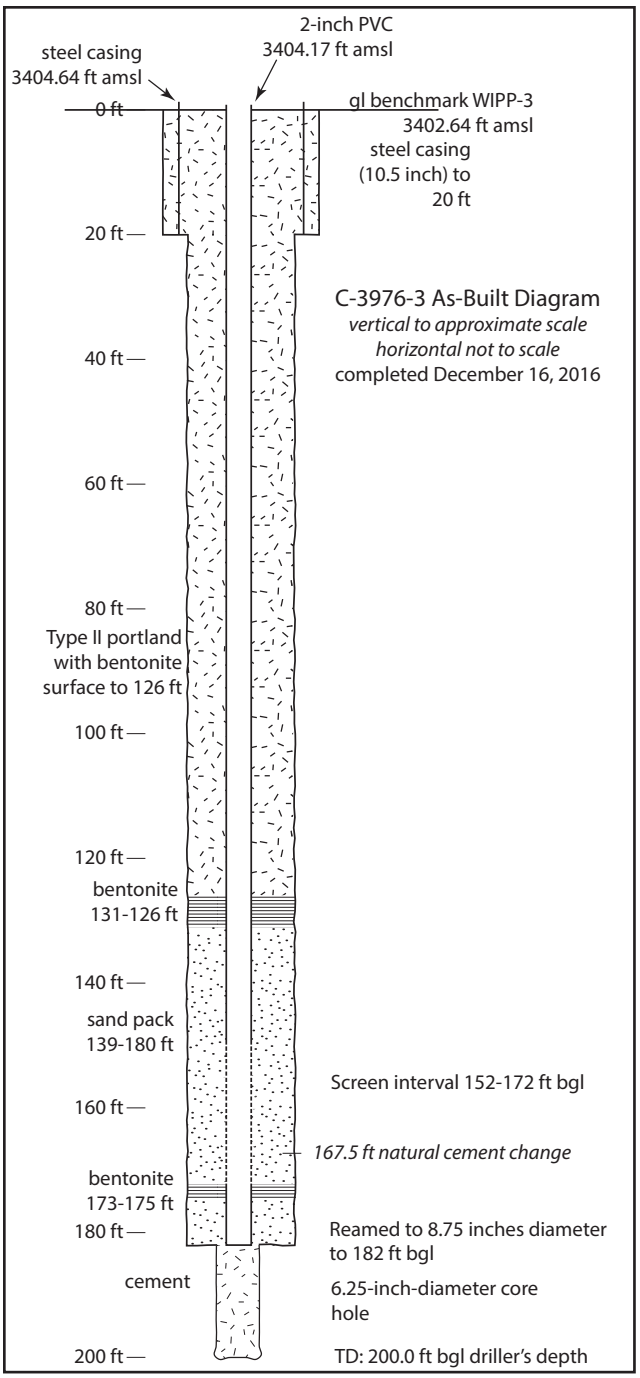

Figure 4
As-built diagram from C-3976-3.



Figure 5
Completed well pad for C-3976-3, including closeup of cap and benchmark. The benchmark elevation is 3402.64 ft (see Figure 2); the surveyor used a "1" and "0" to create the "6." Benchmark is not visible in the site photo. Photos taken 3/1/2019.

Table 1
Geology at Drillhole C3976-3

System/ Period/Epoch		Formation or unit	Depth below surface (ft) by core markings	Depth below surface (ft) by gamma/density log
Cenozoic	Holocene(?)	surface dune sand *	not recovered	
	Pleistocene	Berino soil Mescalero caliche	not recovered not recovered	
	Pleistocene-Miocene	Gatuña	partial recovery	~14 ft? - 24 ft?
Mesozoic	**Triassic**	Santa Rosa	? 24 ft - 38.7 ft	24 ft? - 38.6 ft
	Permian	Dewey Lake**	38.7 ft - 200.0 ft***	38.6 ft - 200 ft
**See text discussion of dune sand and Berino age.* ***Dewey Lake is often considered Permian. Recent work suggests the upper part may be Triassic.*			****TD marked on core 200.0 ft*	*Base of neutron-density log 200 ft*

The Berino paleosol identified by Hall and Goble is developed on the lower eolian sand. The "upper eolian sand" (overlying the Berino soil) yielded data (bottom to top) of 17.3 ± 0.7 ka and 13.9 ± 0.6 ka. The Bw paleosol (above the upper eolian sand) is dated at 7.18 ± 0.32 ka. Surficial material ("post-upper eolian sand") overlying the upper eolian sand is dated at 0.62 ± 0.04 ka. For this locality, the Bw paleosol and post-upper eolian sand are Holocene age. The lower sands are Pleistocene.

Dune sand at the WIPP site is loose and was not recovered during coring. This loose sand is most likely Holocene, as found by Hall and Goble (2011); Hall and Goble consider the coppice and parabolic dunes at the surface to have been formed during the 20th century.

The *Berino soil* (Chugg et al., 1971) normally overlies the Mescalero but was not recovered (Table 1). The isochron for U-series indicates the Berino formed about 330 ka (Rosholt and McKinney, 1980). Hall and Goble provide more precise and likely more accurate boundaries to the age of between 61.1 ± 3.0 ka and 17.3 ± 0.7 ka. Either estimate places the Berino as late Pleistocene in age.

The *Mescalero caliche* ranges from poorly lithified to hard in the area. The samples obtained from drilling C-3976-3 establish its presence but not its quality as a rock. The Mescalero caliche is a pedogenic calcrete (e.g., Bachman and Machette, 1977) and is generally 2-3 ft thick in the area around WIPP. The caliche is interrupted locally, mainly due to plant growth. The Mescalero began to form ~600 ka and may have ceased to form when the Berino sands accumulated (Rosholt and McKinney, 1980). Hall and Goble (2011) state that the upper Mescalero caliche was eroded regionally prior to deposition of the sand sheet.

The *Gatuña* is mainly sandstone with some siltstone in the vicinity of WIPP. Where the Gatuña underlies the Mescalero caliche, the upper part is variably lithified by infiltrated carbonate during the formation of the pedogenic calcrete. Some light reddish brown calcareous sand and sandstone recovered from the upper 20 ft is probably Gatuña. Bedding was not discernible in recovered samples. Based on geophysical logs (Figure 3), the contact between the Gatuña and underlying Santa Rosa Formation is apparently at ~24 ft depth but was not recovered during coring.

In the vicinity of WIPP, the Gatuña is thin. It thickens to the west toward Nash Draw, where it displays a wider variety of lithofacies (Powers and Holt, 1993).

The interval from ~24 ft - 38.7 ft is assigned to the *Santa Rosa* based on geophysical logs as well as lithology and color. C-3976-3 is near the erosional edge of the Santa Rosa/Dockum Group (Jones, 1973; plate 2). A greenish-gray sandstone (Figure 6) retrieved from core run 2 is the uppermost Santa Rosa recovered at C-3976-3. It is similar to a greenish-gray sandstone encountered in C-3976-1, although not as well preserved.

The Permo-triassic(?) *Dewey Lake Formation* was encountered from 38.7 ft - 200 ft (driller depth at TD). P-3, a WIPP potash exploration hole ~1200 ft southwest from C-3976-3, showed similar depth to top of Dewey Lake (Jones, 1978). C-3977, the AIS. and the other monitor wells on this drillpad also showed generally similar depths to the top of Dewey Lake. The contact is sharp (Figure 7) and erosional locally across the site area.

There are no formal stratigraphic units within the Dewey Lake. The Dewey Lake above TD at C-3976-3 corresponds to the upper fining upward cycles noted in Holt and Powers (1990) and Powers (2003).

The Dewey Lake is characterized by fine-grained clastics, especially very fine sandstones and siltstones. Clay-sized particles are common, but true claystones are rare and are silty to sandy. The red to reddish-brown color is relatively uniform; small spots and zones of greenish-gray ("gg") color ("reduction spots") are present throughout the formation. These spots are a helpful identifier of the Dewey Lake but are not unique.

The Dewey Lake consists mainly of variably thick beds that begin with erosional basal sandstones



Figure 6
Greenish-gray sandstone from Santa Rosa Formation. ~25.4-25.9 ft bgl in C-3976-3.



Figure 7
Erosional contact of Santa Rosa on Dewey Lake at 38.7 ft bgl in C-3976-3.

and fine upward. Siltstone intraclasts occur near the base of some of these beds. Bedding may be indistinct in the lower part of the bed. Very thin laminae to thin beds are most common and are generally paralled and horizontal with some slightly wavy. Small ripples and cross-cutting increase upward (Figure 8). Sandy siltstones and argillaceous siltstones in the upper part of beds included limited desiccation cracks and some synsedimentary deformation (Figure 9). A few zones displayed pedogenic slickensides. No bioturbation was identified in the core from C-3976-3.

The natural gamma for C-3976-3 is significantly diminished in the intervals from ~178 ft - 173 ft and 157 ft - 149.5 ft (Figure 3). The geologic logs show equivalent sandstones at 176.7 ft - ~169 ft and 156.2 ft - ~142 ft. The correspondence between base of sandstone and base of apparent sandstone in logs is reasonably good here, but the upper parts of the sandstones (as described from core) have higher natural gamma similar to siltier intervals. The coarser sandstone (ss 1, Figure 9A, upper) contrasts with some of the finer sandstone that may exhibit higher natural gamma (Figure 9A, lower).

Ss1 is an informal designation for a prominent sandstone bed in the upper half of the Dewey Lake (Powers, 2003). Ss1 can be defined based on natural gamma geophysical logs as well as in core or cuttings. At H-16, adjacent to the air intake shaft, the base of this sandstone is ~190 ft bgl (Mercer and Snyder, 1990). The sandstone mapped with a base at 195 ft in the air intake shaft (Holt and Powers, 1990) is interpreted as the same bed. Numerous drillholes or monitor wells have intercepted this sandstone (e.g., Powers and Richardson, 2004). At C-3977, ss1 is ~167 ft - ~172 ft bgl (Powers et al.,



Figure 8
Reddish-brown sandstone with poorly developed bedding near base of a depositional cycle followed by thin laminae and ripple cross-bedding highlighted by mineral separation. ~190.5-189.6 ft bgl in C-3976-3.



Figure 9
A. Lower - fine ss 183.8-183.7 ft; upper - medium ss 176.5-176.4 ft near the base of sandstone 1. B. High-angle fracture at ~144 ft in well cemented zone of high resistivity at ~144 ft. Calcite lines the fracture. C. Well cemented sandstone at 95 ft in zone of higher resistivity (Figure 8). D. Ball and pillow? at 49.7 ft. All core is 4 inches diameter.

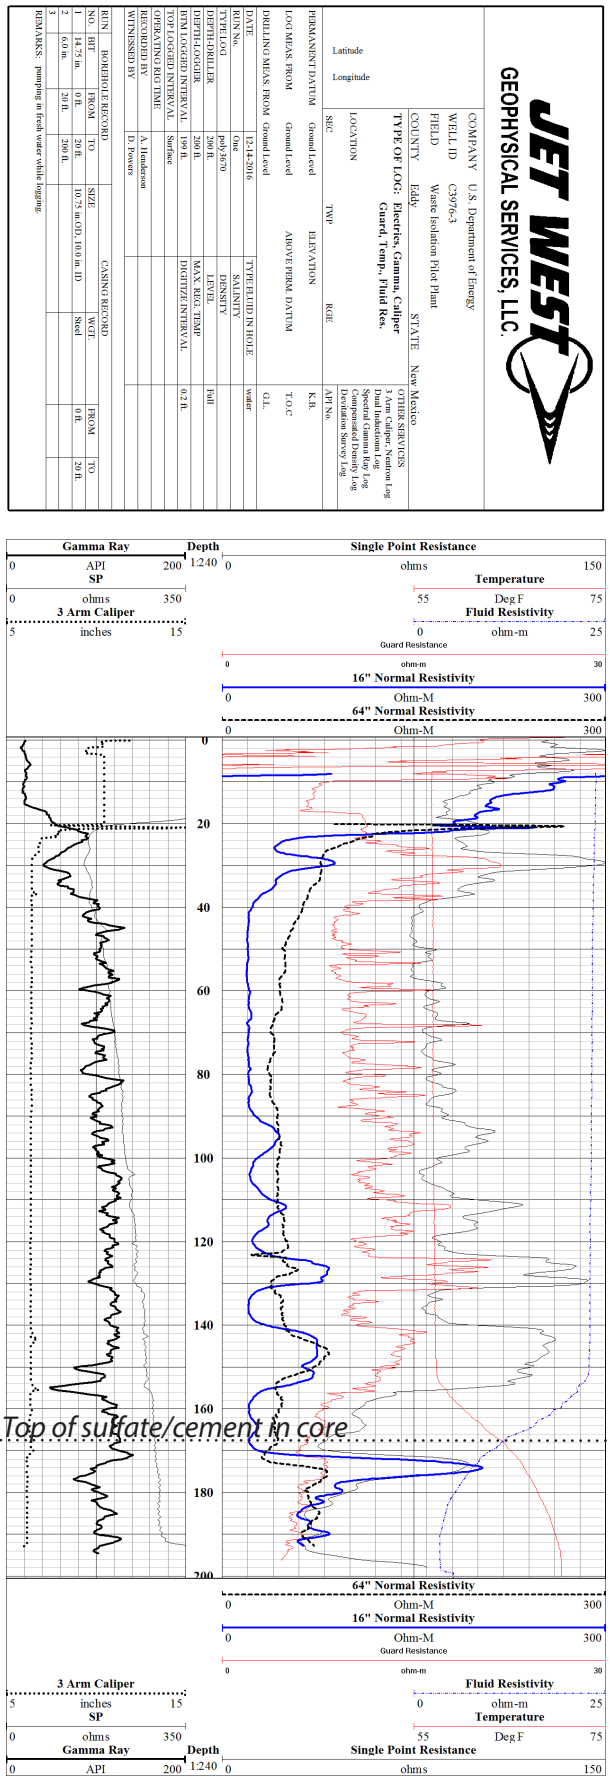

2018; figure 3). Ss1 is the easiest correlation point within the upper Dewey Lake. Nevertheless, the lesser natural gamma signature here in C-3976-3 reveals that the distribution of this sandstone (or the log signature) may be less continuous than assumed (e.g., Powers, 2003).

Strong calcification at ~80 ft lined vugs/porosity. A fracture at ~137 ft showed probable MnO staining. A high-angle fracture at ~144 ft (Figure 9B) was partially filled with calcite. Four intervals of increased resistivity (Figure 10; 90-100 ft, 100-115 ft, 124-130 ft, 140-155 ft) show by inspection of core photos that these intervals are represented by longer unbroken core sections. Carbonate cementing through these intervals is likely more complete, but field indicators of calcification are inadequate to confirm this.

There is a change in the natural cements of the Dewey Lake at ~167.5 ft at C-3976-3. Above that point, carbonate cement is variable. Below ~167.5 ft, carbonate cements are not observed, but gypsum cement is common. Holt and Powers (1990) identified this natural cement change at a map depth of 164.5 ft in the air intake shaft. At C-3977, the cement change is at ~167.5 ft (Powers et al., 2018). At C-3976-1, the cement change is at ~165.5 ft (Powers et al., 2019). The resistivity log for C-3976-3 shows this cement change well developed at ~172 ft for each of the resistivity values (point, 16-inch, and 64-inch) (Figure 10). This depth corresponds to the top of ss1 (Figure 7).

Fluid temperature and fluid resistivity change below ~155.5 ft. Drilling began at 120 ft on December 14 using mist and foam. The drillhole was filled with fresh water just prior to logging. Depth to fluids remaining in the borehole prior to adding fresh water was not determined.

Although the Dewey Lake is generally well indurated and gypsum cements below 165.5 ft make sandstone or sandy zones hard, the cores tend to separate along bedding planes.

Figure 10. Natural gamma, caliper, resistivity, and fluid temperature for C-3976-3. See attachments for different formats for geophysical logs for this monitor well.

Below the cement change, separations or fractures filled with fibrous gypsum are common. These gypsum-filled separations generally fall into two classes: those following the bedding planes and a subvertical set (generally between ~45°-90° dip). The core will frequently separate at the junction of rock and gypsum.

GEOPHYSICAL LOGS OF C-3976-3

Prior to installing tubing for the monitor well, JetWest obtained a suite of logs (see attachments) that includes natural gamma, caliper, resistivity, neutron-density, and 3 spectral gamma surveys at stationary points.

The deviation survey of C-3976-3 at TD reached about 196 ft (Figure 11). Both the vertical log (with northing and easting) and the bullseye display indicate that the borehole is generally quite straight but tilted to the northwest from vertical, with a total deviation of only ~0.4 ft.

GEOTECHNICAL WORK ON CORES

Of the four monitor wells (C-3976-1, -2, -3, and -4) that were cored, logged, and completed as monitor wells for possible shallow (<200 ft; <61 m) saturated zones, samples from C-3976-1 and C-3976-2 were taken for basic geotechnical analysis. Short intervals (generally less than 3 ft) from each of these monitor wells were preserved for geotechnical work by wrapping and waxing soon after recovery. Fourteen short (1.1 ft - 3.8 ft; 0.34 m - 1.16 m) intervals from C3976-1 and C-3976-2 were transported to Daniel B. Stephens and Associates lab in Albuquerque for testing.

The suite of tests include: gravimetric moisture content (volume measurement method)

- particle size (wet sleeve, hydrometer)
- specific gravity
- Atterburg limits
- strength tests
  - unconfined compressive strength
  - unconsolidated undrained triaxial compression
  - consolidated undrained triaxial compression
  - consolidated drained triaxial compression
- slake durability

The tests have been completed and reported separately (DBSA, 2017) and are attached to the report for C-3976-1 (Powers et al., 2019).

FIELD OBSERVATIONS RE SHALLOW GROUNDWATER

C-3976-3 was cored and drilled with air to ~60 ft and with mist and soap below 60 ft. There were no observed groundwater inflows, which includes the top of Dewey Lake where anthropogenic water has been found around the WIPP facility (e.g., Intera, 1997; Duke Engineering and Services, 1997) .

C-3976-3 was completed to examine the interval above the gypsum-cemented portion of the Dewey Lake for natural groundwater (Figures 3, 4, 10).

On July 3, 2018, C-3976-3 had a depth to water of 181.56 ft relative to the top of PVC tubing. On September 27, 2018 and December 12, 2018, the depths were 181.65 and 181.66 ft, respectively. The as-built and shows 182 ft of PVC (bgl) in the well and ~1.3 ft differential between the top of PVC and a nearby benchmark at approximately ground level.

There does not appear to be any inflow to the well, based on the minute differences in depths to water reported. The small amount of water detected to date is likely condensation; the well continues to be monitored.

SUMMARY POINTS

C-3976-3 was cored (4-inch diameter) and logged with geophysical logs to provide a record of the geology for a well to monitor for possible water at the top of a natural cement change in the Dewey Lake. Earlier drilling nearby to the south (e.g., H-2a) revealed moist cuttings at a similar stratigraphic position. WQSP-6, approximately 0.9 mile south-southwest of C-3976-3, encountered water above this cement change, as did other wells farther south.

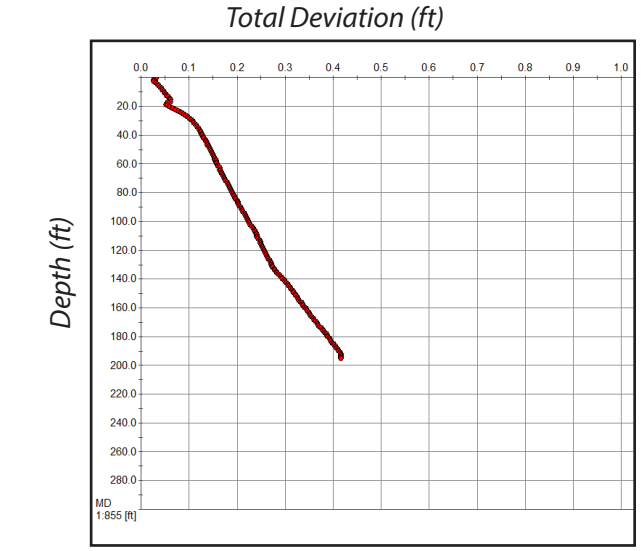

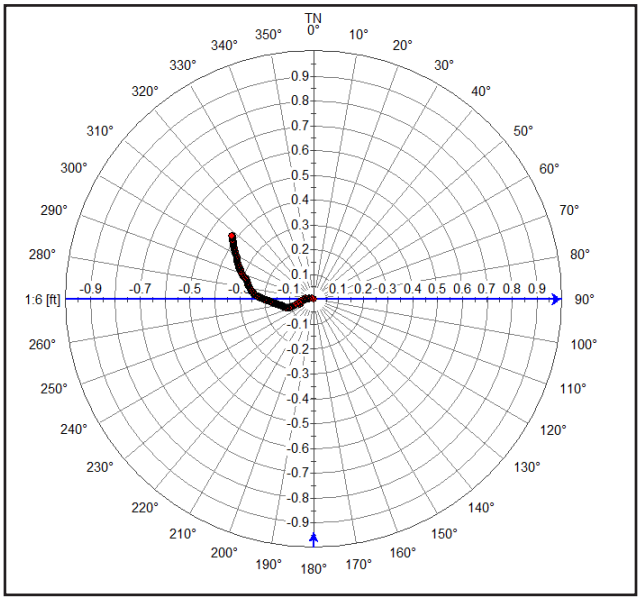

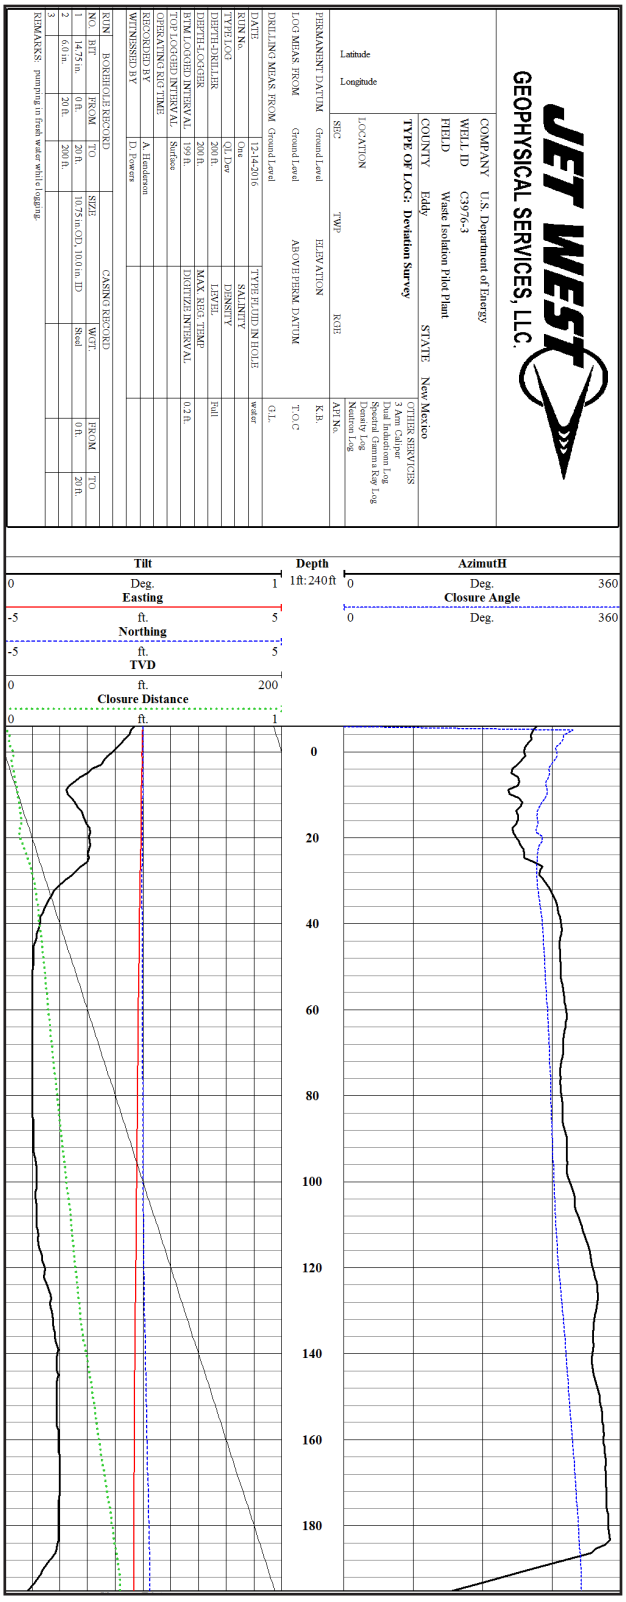

Figure 11. Deviation surveys of the well at TD show a total deviation of ~0.4 ft, primarily to the northwest of the surface location. *Right:* Total survey with deviation expressed vertically. *Left bottom:* bulls-eye view of deviation expressed as azimuth and total deviation (ft). *Left upper:* Graph of total deviation (ft) by depth (ft).

Core recovery from C-3976-3 was intermittent near the surface and improved with depth. Shallow stratigraphic contacts (above 30 ft depth) were estimated largely on the basis of geophysical logs. The change in natural cements at ~167.5 ft in core corresponds to geophysical log changes in resistivity as well.

The recovered samples above the Dewey Lake only partially represent the geologic units and their character. The upper Dewey Lake displays mainly fine-grained siliciclastic beds with laminae, slight cross-bedding or ripples, and some distinctive erosional surfaces. An informal bed (ss1; sandstone 1) is observed in geophysical logs and corresponds to a sandstone interval in core. Below ~167.5 ft, the Dewey Lake also includes separations or fractures filled with fibrous gypsum and is well indurated due to gypsum cement.

The placement of screen in the completed well straddles the change in cements in order to test the interval for water. Water was measured near the bottom of the tubing in the completed well beginning in July, 2018. Successive measurements show depths with a range of ~0.1 ft. There appears to be no inflow accumulating, and the detected fluid may be condensation.

Samples from C-3976-1 and C-3976-2 (report in preparation) for geotechnical studies were preserved shortly after recovery, initial photography, and field description. The results of the testing by Daniel B. Stephens & Associates are attach to the report for C-3976-1 (Powers et al., 2019).

The final deviation survey for C-3976-3 indicates a total deviation ~0.4 ft near TD, with the deviation being mainly northwest of the surface location.

ACKNOWLEDGMENTS

Ashleigh Pope and Rodney Whisenhunt (both NWP) provided management support during drilling. Tom Goedjen, Ariana Gonzalez, and Richard Brugman (all NWP) supervised follow up reporting.

Stewart Brothers supervisors and drillers worked closely with us to obtain the cores and logging that was the objective of the program.

Michael Schuhen and Owen Lofton (Sandia National Laboratories) supplied critical support for core transport and handling. Sandia provided needed support in the form of storage at the secure, climate-controlled environment at Iron Mountain facilities in Carlsbad. NWP has taken custody of the core, and it continues to be stored at Iron Mountain.

Andy Ward (DOE-Carlsbad) provided useful comments and discussions during planning as well as observation and discussion during the execution of the drilling.

REFERENCES CITED

Bachman, G.O., and Machette, M.N, 1977, Calcic soils and calcretes in the southwestern United State: Open-file Report 77-794, US Geological Survey, Denver, CO. (https://pubs.er.usgs.gov/publication/ofr77794)

DBSA (Daniel B. Stephens & Associates), 2017, Laboratory report for Stewart Brothers Drilling Company WIPP samples: report to Stewart Brothers Drilling Company, Milan, NM, dated June 9, 2017.

DOE (US Department of Energy), 1995, Basic data report for WQSP-1, WQSP-2, WQSP-3, WQSP-4, WQSP-5, WQSP-6, WQSP-6A: DOE/WIPP-95-2154, US Department of Energy (Carlsbad, NM).

Duke Engineering and Services, 1997, Exhaust shaft: Phase 2 hydraulic assessment data report involving drilling installation, water-quality sampling, and testing of piezometers 1-12: DOE/WIPP 97-2219, report to Westinghouse Waste Isolation Division.

Hall, S.A., and Goble, R.J., 2011, New optical age of the Mescalero sand sheet, southeastern New Mexico: New Mexico Geology, v. 33, no. 1, p. 9-16.

Holt, R.M., and Powers, D.W., 1984, Geotechnical activities in the waste handling shaft, Waste Isolation Pilot Plant (WIPP) project, southeastern New Mexico: WTSD TME 038, Department of Energy, Carlsbad, NM 88221.

Holt, R.M., and Powers, D.W., 1986, Geotechnical activities in the exhaust shaft, Waste Isolation Pilot Plant: DOE/WIPP 86-008, Department of Energy, Carlsbad, NM 88221.

Holt, R.M., and Powers, D.W., 1990, Geologic mapping of the air intake shaft at the Waste Isolation Pilot Plant: DOE/WIPP 90-051, Department of Energy, Carlsbad, NM. http://www.ntis.gov/search/product.aspx?ABBR=DE91017780.

Intera, 1997, Exhaust shaft hydraulic assessment data report: DOE/WIPP 97-2278, report to Westinghouse Waste Isolation Division.

Jones, C.L., 1978, Test drilling for potash resources: Waste Isolation Pilot Plant site, Eddy County, New Mexico: Open-File Report 78-592, v. 1, US Geological Survey, Denver, CO. (https://pubs.er.usgs.gov/publication/ofr78592)

Mercer, J.W., and Orr, B.R., 1979, Interim data report on the geohydrology of the proposed Waste Isolation Pilot Plant site southeast New Mexico: Water-Resources Investigations 79-98, U.S. Geological Survey, Albuquerque, NM. (https://pubs.usgs.gov/wri/1979/0098/report.pdf)

Powers, D.W., 1997, Geology of piezometer holes to investigate shallow water sources under the Waste Isolation Pilot Plant, in Duke Engineering and Services, 1997, Exhaust Shaft: Phase 2 Hydraulic Assessment Data Report involving Drilling, Installation, Water-quality Sampling, and Testing of Piezometers 1-12: DOE/WIPP 97-2278, US Department of Energy, Carlsbad, NM.

Powers, D.W., 2003, TEST PLAN, TP 02-05 Geohydrological conceptual model for the Dewey Lake Formation in the vicinity of the Waste Isolation Pilot Plant (WIPP): Sandia National Laboratories.

Powers, D.W., 2009, Basic data report for drillhole SNL-16 (C-3220) (Waste Isolation Pilot Plant): DOE/WIPP 07-3364, US Department of Energy, Carlsbad, NM.

Powers, D.W., and Holt, R.M., 1993, The upper Cenozoic Gatuña Formation of southeastern New Mexico, in D. W. Love and others, eds., Carlsbad Region, New Mexico and West Texas: 44th NMGS Fall Field Conference Guidebook, New Mexico Geological Society, Socorro, NM, p. 271 282.

Powers, D.W., and Richardson, R.G., 2004, Basic data report for drillhole SNL-3 (C-2949) (Waste Isolation Pilot Plant): DOE/WIPP 03-3294, US Department of Energy, Carlsbad, NM.

Powers, D.W., Hall, A., Thurston, J., Holt, R.M., Salness, R., and Seal, B., 2019a, Basic data report for C-3976-4 (SSW2) for Waste Isolation Pilot Plant (WIPP): report to Nuclear Waste Partnership, Carlsbad, NM, May 2019, revised August 2019.

Powers, D.W., Holt, R.M., Salness, R., Seal, B., Hall, A., and Thurston, J., 2018, Geology of C-3977 (Pre-shaft corehole) for Waste Isolation Pilot Plant (WIPP): report to Nuclear Waste Partnership, Carlsbad, NM.

Powers, D.W., Salness, R., Seal, B., Hall, A., Thurston, J., and Holt, R.M., 2019b, Geology of C-3976-1 (Dewey Lake 1) for Waste Isolation Pilot Plant (WIPP): report to Nuclear Waste Partnership, Carlsbad, NM, March 2019, revised August 2019.

Powers, D.W., Thurston, J., Holt, R.M., Salness, R., Seal, B., and Hall, A., 2019c, Basic data report for C-3976-2 (SSW1) for Waste Isolation Pilot Plant (WIPP): report to Nuclear Waste Partnership, Carlsbad, NM, July 2019, revised August 2019.

Rosholt, J.N., and McKinney, C.P., 1980, Uranium series desequilibrium investigations related to the WIPP site, New Mexico, Part II: Uranium trend dating of surficial deposits and gypsum spring deposit near WIPP site, New Mexico: US Geological Survey Open-file Report 80-879, p. 7-16. (https://pubs.usgs.gov/of/1980/0879/report.pdf)

APPENDIX A PERMIT FOR C-3976-3 (POD3)

OFFICE OF STATE ENGINEER

NEW MEXICO

AND

DRILLING RECORD

(STEWART BROTHERS DRILLING COMPANY)

Tom Blaine, P.E.
State Engineer

Roswell Office
1900 WEST SECOND STREET
ROSWELL, NM 88201

STATE OF NEW MEXICO
OFFICE OF THE STATE ENGINEER

Trn Nbr: 591694
File Nbr: C 03976

Aug. 19, 2016

GEORGE BASABILVAZO
ANDERSON WARD
US DEPARTMENT OF ENERGY
PO BOX 3090
CARLSBAD, NM 88221-3090

Greetings:

Enclosed is your copy of the above numbered permit that has been approved subject to the conditions set forth on the approval page. In accordance with the conditions of approval, the well can only be tested for 10 cumulative days, and the well is to be plugged on or before 08/31/2017, unless a permit to use the water is acquired from this office.

A Well Record & Log (OSE Form wr-20) shall be filed in this office within twenty (20) days after completion of drilling, but no later than 08/31/2017.

Appropriate forms can be downloaded from the OSE website www.ose.state.nm.us or will be mailed upon request.

Sincerely,

for Juan Hernandez
(575)622-6521

Enclosure

explore

UNIQUE #	DOE U.C.	DATE REC'VD	ADDRESSEES
1602087	5487	AUG 24 2016	G. Basabilvazo A. Ward

File No. C-3976

NEW MEXICO OFFICE OF THE STATE ENGINEER

APPLICATION FOR PERMIT TO DRILL A WELL WITH NO CONSUMPTIVE USE OF WATER

(check applicable box):

For fees, see State Engineer website: http://www.ose.state.nm.us/ 237412

Purpose:	☐ Pollution Control And / Or Recovery	☐ Geo-Thermal
☐ Exploratory	☐ Construction Site De-Watering	☐ Other (Describe):
■ Monitoring	☐ Mineral De-Watering	

A separate permit will be required to apply water to beneficial use.

☐ Temporary Request - Requested Start Date: Requested End Date:

Plugging Plan of Operations Submitted? ☐ Yes ■ No

STATE ENGINEER OFFICE ROSWELL, NEW MEXICO 2016 AUG 15 PM 1:15

1. APPLICANT(S)

Name: U.S.Department of Energy	Name: U.S.Department of Energy
Contact or Agent: George Basabilvazo check here if Agent ☐	Contact or Agent: Anderson Ward check here if Agent ☐
Mailing Address: P.O. Box 3090	Mailing Address: P.O. Box 3090
City: Carlsbad	City: Carlsbad
State: New Mexico Zip Code: 88221-3090	State: New Mexico Zip Code: 88221-3090
Phone: ☐ Home ☐ Cell Phone (Work): 575-234-7488	Phone: ☐ Home ☐ Cell Phone (Work): 575-234-7488
E-mail (optional): george.basabilvazo@cbfo.doe.gov	E-mail (optional): Anderson.ward@cbfo.doe.gov

FOR OSE INTERNAL USE — Application for Permit, Form wr-07, Rev 6/14/12

File No.: C-3976	Trn. No.: 591694	Receipt No.:
Trans Description (optional):	POD 1-4	
Sub-Basin: CUB	PCW/LOG Due Date: 8-31-17	

Page 1 of 3

2. WELL(S) Describe the well(s) applicable to this application.

Location Required: Coordinate location must be reported in NM State Plane (NAD 83), UTM (NAD 83), or Latitude/Longitude (Lat/Long - WGS84).
District II (Roswell) and District VII (Cimarron) customers, provide a PLSS location in addition to above.

☒ NM State Plane (NAD83) (Feet) ☐ UTM (NAD83) (Meters) ☐ Lat/Long (WGS84) (to the nearest 1/10th of second)
☐ NM West Zone ☐ Zone 12N
☒ NM East Zone ☐ Zone 13N
☐ NM Central Zone

Well Number (If known):	X or Easting or Longitude:	Y or Northing or Latitude:	Provide if known: -Public Land Survey System (PLSS) (*Quarters or Halves , Section, Township, Range*) OR - Hydrographic Survey Map & Tract; OR - Lot, Block & Subdivision; OR - Land Grant Name
#1	103 degrees 47' 56.99"	32 degrees 22' 21,88"	
#2	103 degrees 47' 56.99"	32 degrees 22' 21,88"	
#3	103 degrees 47' 56.99"	32 degrees 22' 21,88"	
#4	103 degrees 47' 56.99"	32 degrees 22' 21,88"	

NOTE: If more well locations need to be described, complete form WR-08 (Attachment 1 – POD Descriptions)
Additional well descriptions are attached: ☒ Yes ☐ No **If yes, how many** _____

Other description relating well to common landmarks, streets, or other:
Well coordinates are the center of the well pad for which these wells will be located. Wells will be located east of the WIPP site adjacent to the WIPP North Access Road.

Well is on land owned by: U.S. Department of Energy

Well Information: NOTE: If more than one (1) well needs to be described, provide attachment. **Attached?** ☒ Yes ☐ No
If yes, how many 4

Approximate depth of well (feet): 200-300 feet	Outside diameter of well casing (inches): 2-Inches
Driller Name: Not Determined yet	Driller License Number: TBD

3. ADDITIONAL STATEMENTS OR EXPLANATIONS

See attached scope of work and diagram.

FOR OSE INTERNAL USE — Application for Permit, Form wr-07

File No.:	C 3976	Trn No.:	591694

4. SPECIFIC REQUIREMENTS: The applicant must include the following, as applicable to each well type. Please check the appropriate boxes, to indicate the information has been included and/or attached to this application:

Exploratory:	**Pollution Control and/or Recovery:**	**Construction De-Watering:**	**Mine De-Watering:**
☐ Include a description of any proposed pump test, if applicable.	☐ Include a plan for pollution control/recovery, that includes the following: ☐ A description of the need for the pollution control or recovery operation. ☐ The estimated maximum period of time for completion of the operation. ☐ The annual diversion amount. ☐ The annual consumptive use amount. ☐ The maximum amount of water to be diverted and injected for the duration of the operation. ☐ The method and place of discharge.	☐ Include a description of the proposed dewatering operation, ☐ The estimated duration of the operation, ☐ The maximum amount of water to be diverted, ☐ A description of the need for the dewatering operation, and, ☐ A description of how the diverted water will be disposed of.	☐ Include a plan for pollution control/recovery, that includes the following: ☐ A description of the need for mine dewatering. ☐ The estimated maximum period of time for completion of the operation. ☐ The source(s) of the water to be diverted. ☐ The geohydrologic characteristics of the aquifer(s). ☐ The maximum amount of water to be diverted per annum. ☐ The maximum amount of water to be diverted for the duration of the operation. ☐ The quality of the water. ☐ The method of measurement of water diverted. ☐ The recharge of water to the aquifer. ☐ Description of the estimated area of hydrologic effect of the project. ☐ The method and place of discharge. ☐ An estimation of the effects on surface water rights and underground water rights from the mine dewatering project. ☐ A description of the methods employed to estimate effects on surface water rights and underground water rights. ☐ Information on existing wells, rivers, springs, and wetlands within the area of hydrologic effect.
Monitoring: ■ Include the reason for the monitoring well, and, ■ The duration of the planned monitoring.	☐ The method of measurement of water produced and discharged. ☐ The source of water to be injected. ☐ The method of measurement of water injected. ☐ The characteristics of the aquifer. ☐ The method of determining the resulting annual consumptive use of water and depletion from any related stream system. ☐ Proof of any permit required from the New Mexico Environment Department. ☐ An access agreement if the applicant is not the owner of the land on which the pollution plume control or recovery well is to be located.	**Geo-Thermal:** ☐ Include a description of the geothermal heat exchange project, ☐ The amount of water to be diverted and re-injected for the project, ☐ The time frame for constructing the geothermal heat exchange project, and, ☐ The duration of the project. ☐ Preliminary surveys, design data, and additional information shall be included to provide all essential facts relating to the request.	

ACKNOWLEDGEMENT

I, We (name of applicant(s)), George T. Basabilvazo
Print Name(s)

affirm that the foregoing statements are true to the best of (my, our) knowledge and belief.

George T. Basabilvazo
Applicant Signature

Applicant Signature

STATE ENGINEER OFFICE
2016 AUG 15 P 1:36

ACTION OF THE STATE ENGINEER

This application is:

☒ approved ☐ partially approved ☐ denied

provided it is not exercised to the detriment of any others having existing rights, and is not contrary to the conservation of water in New Mexico nor detrimental to the public welfare and further subject to the attached conditions of approval.

Witness my hand and seal this 19th day of August 20 16, for the State Engineer,

Tom Blaine, P.E., State Engineer

By: _____
Signature

_____
Print

Title: Juan Hernandez, Engr Specialist Supervisor
Print

FOR OSE INTERNAL USE — Application for Permit, Form wr-07

File No.: C-3976 Trn No: 591694

Page 3 of 3

1.0 Introduction and Background

The Waste Isolation Pilot Plant is a research and development facility designed to demonstrate the safe disposal of transuranic wastes in embedded salt 2,150 feet below the ground surface. Figure 1 shows the WIPP Land Withdrawal Area (LWA) and surrounding outer areas.

Near the center of the WIPP site, shallow subsurface water (SSW), derived at least in part from anthropogenic sources, exists in a saturated zone that is generally less than 100 ft below ground level. Farther south (WQSP-6A), natural perched water in the Dewey Lake can be found above the change in natural cement from sulfate to carbonate. This statement of work (SOW) covers coring/drilling up to four monitor wells that will be completed according to regulations of the New Mexico Office of the State Engineer (NMOSE). The monitor well drilling is required to penetrate through the saturated interval to determine the base of the SSW. One well will be drilled to test for the presence of perched Dewey Lake water. NWP will monitor these wells for a period of time expected to be a few weeks to months.

STATE ENGINEER OFFICE
2015 DEC 15 P 1:

The main purpose of three wells is to determine the static water level (potentiometric surface) for the SSW, if it exists at the proposed shaft location. The coring and logging will provide more direct evidence of the base of the saturated zone to infer thickness of the saturated zone for developing shaft construction plans. Geotechnical observations on core samples will also provide useful information for construction plans.

One well will initially be drilled deep enough to test for the presence of perched Dewey Lake water, although it appears unlikely to be present. If the perched water is found as a separate saturated zone, the well will be completed for observation of the Dewey Lake water. The annulus will be cemented to isolate the SSW from Dewey Lake water. If no separate Dewey Lake saturated zone is found, the lower part of the hole will be cemented back to near the base of the SSW, and the well will be completed as one of up to three SSW wells.

Where decision points and/or hold points may be required for this SOW, these points will need to be approved by the WIPP Site Technical Representative (STR) who will be, or confer as needed with, a geologist or hydrologist. In cases involving discharges and chemicals, Site Environmental Compliance (SEC) will provide approval prior to continuing work. Approvals may be obtained verbally via phone. Verbal approvals will be documented in the driller's log and/or field notes.

Figure 2 represents a generalized geologic cross section of the WIPP. For this activity, only shallow sediments and rocks will be relevant.

- The near-surface formations or sediments, from surface down, are expected to include: pad material, dune sand that has been flattened, reddish brown Berino soil (friable to moderately indurated sand), Mescalero caliche (up to several feet of variably indurated white carbonate), and Gatuña Formation (friable to moderately indurated sands, sandstone, and siltstone to mudstone).

- Santa Rosa Formation (expected to be very thin or absent) is variegated, intensely hued sandstone, siltstone, and mudstone or claystone of variable induration.

- The Dewey Lake ("redbed") Formation is relatively homogeneous reddish brown, moderate to well indurated very fine sandstone, siltstone, and claystone.

In general, the SSW is expected to have saturated a part of the Gatuña, any Santa Rosa that may be present, and an undetermined zone of the upper Dewey Lake. NWP best estimate at this time is that the saturated zone is likely to be less than 100 ft, but the driller should be prepared to go to at least 300 ft. The initial drillhole is likely to be deeper to test for a natural Dewey Lake perched zone above cement changes in the upper Dewey Lake.

Monitor wells shall be installed in accordance with the *NM Environment Department – Ground Water Pollution Prevention Section Monitoring Well Construction and Abandonment Guidelines*.

2.0 Scope of Work

The general scope of work to be performed will be to:

- Core/drill 1 to 4 monitor wells that penetrate through the base of the SSW (to be determined in the field during drilling) at locations selected by NWP at the edge of a large drilling pad. If no SSW is encountered at the first location, NWP reserves the right to end further coring/drilling.
- Complete all wells for monitoring by installing 2 inch PVC tubing (casing and screen) with end cap and ~10 ft of screen at depths directed by the Site Hydrologist or representative. A removable surface cap will be placed to enable access for monitoring. Note Table 1 specifications.
- Limited development at direction of STR.
- Contract for geophysical logging with recognized suppliers.
- Support temporary monitoring of water levels at direction of STR

P&A monitor wells according to NMOSE regulations based on a decision by NWP. The method and means will be determined in consultation with the NMOSE during the permitting process. Plugging typically involves leaving the casing intact and tremmie cement from the bottom to the surface. Cement will be sulfate and chloride compatible, and portland neat Type V will be used. The cement will ensure that cross contamination of ground water zones will not occur.

Figure 1 is a diagram of the expected construction of the wells.

Figure 1

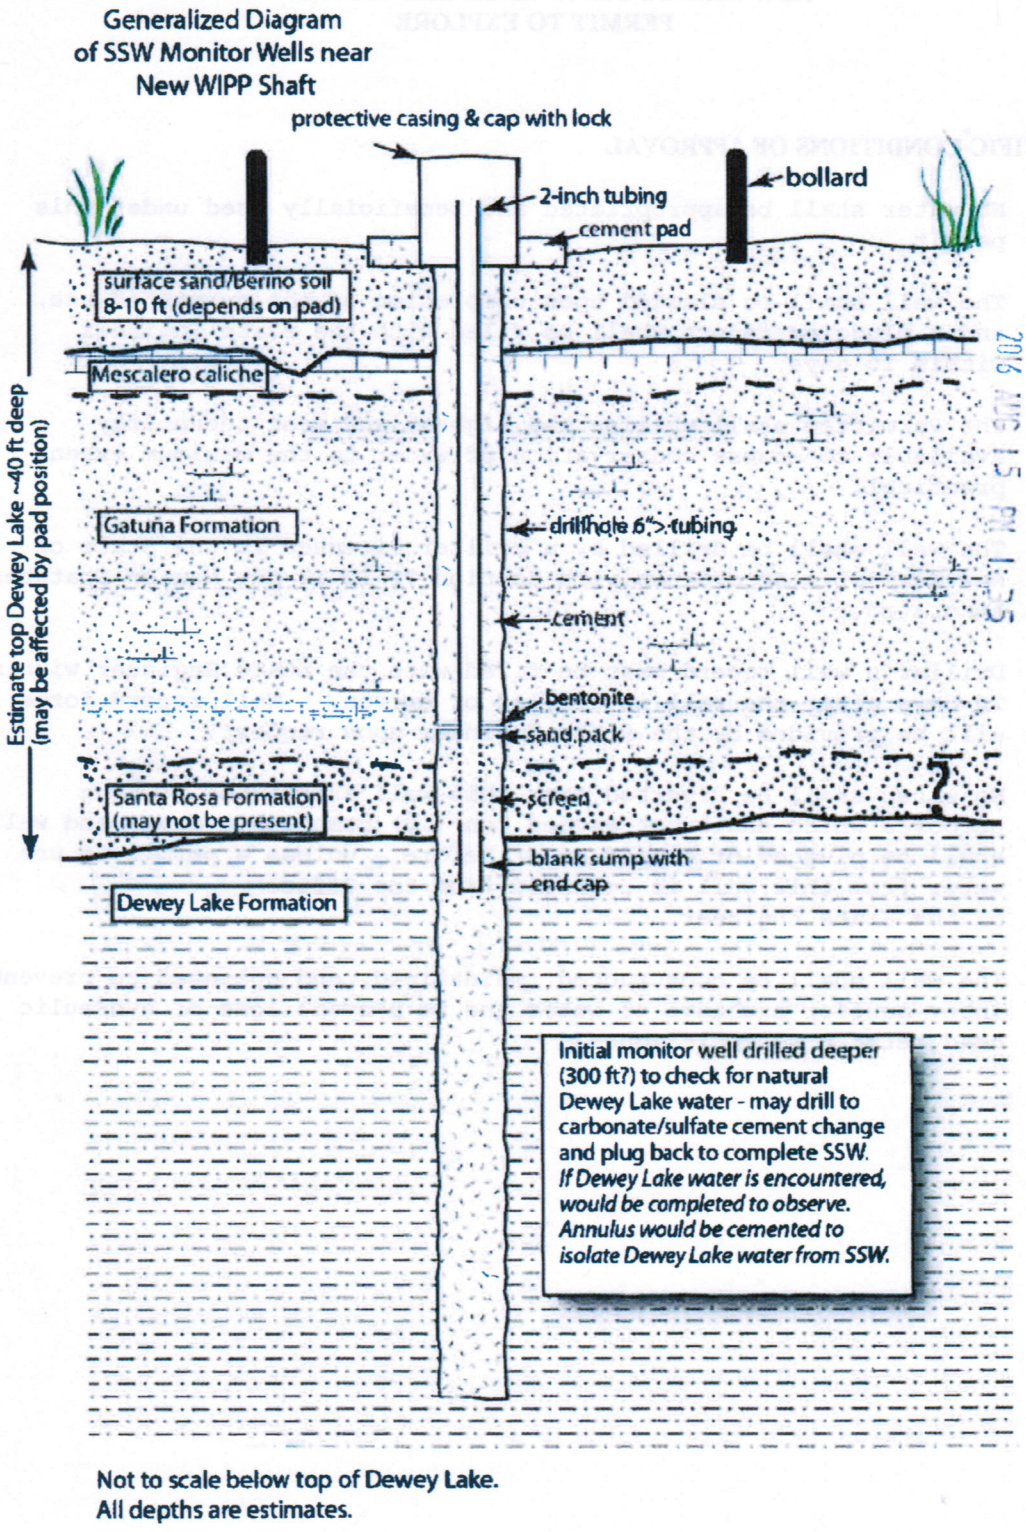

STATE ENGINEER OFFICE
ROSWELL, NEW MEXICO
2016 AUG 15 PM 1:25

NEW MEXICO STATE ENGINEER OFFICE
PERMIT TO EXPLORE

SPECIFIC CONDITIONS OF APPROVAL

4 No water shall be appropriated and beneficially used under this permit.

6 The well shall be plugged upon completion of the permitted use, and a plugging report shall be filed with the State Engineer within 10 days.

7 The Permittee shall utilize the highest and best technology available to ensure conservation of water to the maximum extent practical.

B The well shall be drilled by a driller licensed in the State of New Mexico in accordance with Section 72-12-12 New Mexico Statutes Annotated.

C Driller's well record must be filed with the State Engineer within 20 days after the well is drilled or driven. Well record forms will be provided by the State Engineer upon request.

C2 No water shall be diverted from this well except for testing purposes which shall not exceed ten (10) cumulative days, and well shall be plugged or capped on or before , unless a permit to use water from this well is acquired from the Office of the State Engineer.

P The well shall be constructed, maintained, and operated to prevent inter-aquifer exchange of water and to prevent loss of hydraulic head between geologic zones.

Trn Desc: C 03976 POD1-4

File Number: C 03976
Trn Number: 591694

page: 1

NEW MEXICO STATE ENGINEER OFFICE
PERMIT TO EXPLORE

SPECIFIC CONDITIONS OF APPROVAL (Continued)

Q The State Engineer retains jurisdiction over this permit.

R Pursuant to section 72-8-1 NMSA, the permittee shall allow the State Engineer and his representatives entry upon private property for the performance of their respective duties, including access to the ditch or acequia to measure flow and also to the well for meter reading and water level measurement.

LOG The Point of Diversion C 03976 POD1 must be completed and the Well Log filed on or before 08/31/2017.

LOG The Point of Diversion C 03976 POD2 must be completed and the Well Log filed on or before 08/31/2017.

LOG The Point of Diversion C 03976 POD3 must be completed and the Well Log filed on or before 08/31/2017.

LOG The Point of Diversion C 03976 POD4 must be completed and the Well Log filed on or before 08/31/2017.

IT IS THE PERMITTEES RESPONSIBILITY TO OBTAIN ALL AUTHORIZATIONS AND PERMISSIONS TO DRILL ON PROPERTY OF OTHER OWNERSHIP BEFORE COMMENCING ACTIVITIES UNDER THIS PERMIT.

SHOULD THE PERMITTEE CHANGE THE PURPOSE OF USE TO OTHER THAN MONITORING PURPOSES, AN APPLICATION SHALL BE ACQUIRED FROM THE OFFICE OF THE STATE ENGINEER.

THE MAXIMUM DEPTH OF THE PROPOSED WELL(S), UNDER THIS PERMIT, SHALL NOT EXCEED A DEPTH OF 300FT.

CEMENT TYPE USED IN WELL CONSTRUCTION SHALL BE COMPATIBLE WITH ENCOUNTERED FORMATION CHEMISTRIES TO INCLUDE SULFATES AND HIGH SALT CONTENT.

Trn Desc: C 03976 POD1-4 File Number: C 03976
Trn Number: 591694

page: 2

NEW MEXICO STATE ENGINEER OFFICE
PERMIT TO EXPLORE

ACTION OF STATE ENGINEER

Notice of Intention Rcvd: Date Rcvd. Corrected:
Formal Application Rcvd: 08/15/2016 Pub. of Notice Ordered:
Date Returned - Correction: Affidavit of Pub. Filed:

This application is approved provided it is not exercised to the detriment of any others having existing rights, and is not contrary to the conservation of water in New Mexico nor detrimental to the public welfare of the state; and further subject to the specific conditions listed previously.

Witness my hand and seal this 19th day of Aug A.D., 2016

Tom Blaine, P.E., State Engineer

By: _____
Juan Hernandez

Trn Desc: C 03976 POD1-4 File Number: C 03976
Trn Number: 591694

page: 3

Locator Tool Report

General Information:

Application ID:29 Date: 08-18-2016 Time: 11:14:45

WR File Number: C-#1
Purpose: OTHER

Applicant First Name: USDOE-G BASABILVAZO
Applicant Last Name: USDOE-A WARD

GW Basin: CARLSBAD
County: EDDY

Critical Management Area Name(s): NONE
Special Condition Area Name(s): NONE
Land Grant Name: NON GRANT

PLSS Description (New Mexico Principal Meridian):

NW 1/4 of NW 1/4 of SW 1/4 of SE 1/4 of Section 20, Township 22S, Range 31E.

Coordinate System Details:

Geographic Coordinates:

Latitude:	32 Degrees	22 Minutes	21.9 Seconds	N
Longitude:	103 Degrees	47 Minutes	57.0 Seconds	W

Universal Transverse Mercator Zone: 13N

NAD 1983(92) (Meters)	N: 3,582,387	E: 612,968
NAD 1983(92) (Survey Feet)	N: 11,753,214	E: 2,011,045
NAD 1927 (Meters)	N: 3,582,185	E: 613,016
NAD 1927 (Survey Feet)	N: 11,752,551	E: 2,011,205

State Plane Coordinate System Zone: New Mexico East

NAD 1983(92) (Meters)	N: 152,323	E: 215,266
NAD 1983(92) (Survey Feet)	N: 499,748	E: 706,251
NAD 1927 (Meters)	N: 152,305	E: 202,713
NAD 1927 (Survey Feet)	N: 499,687	E: 665,069

NEW MEXICO OFFICE OF STATE ENGINEER

Locator Tool Report

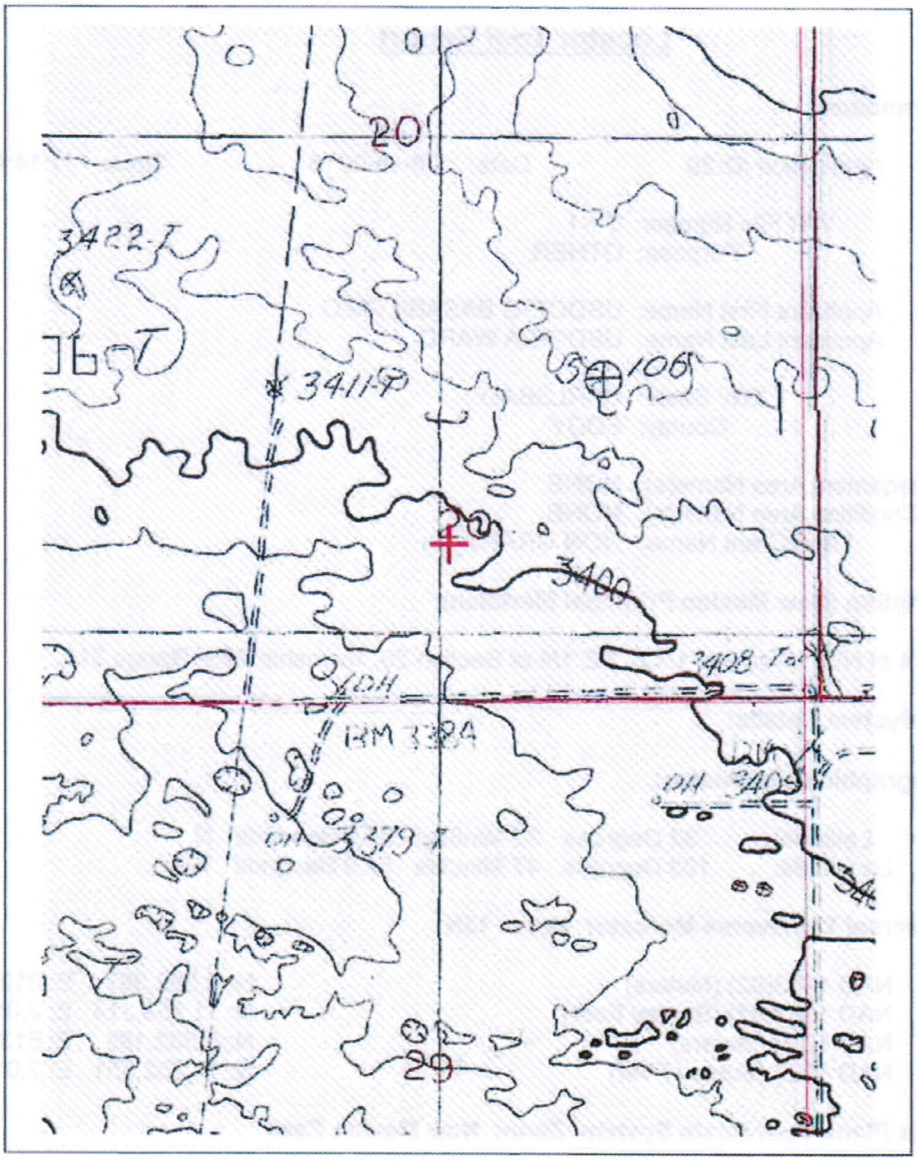

WR File Number: C-#1 Scale: 1:14,368

Northing/Easting: UTM83(92) (Meter): N: 3,582,387 E: 612,968

Northing/Easting: SPCS83(92) (Feet): N: 499,748 E: 706,251

GW Basin: Carlsbad

Print Date: 08/18/2016

New Mexico Office of the State Engineer
Point of Diversion Summary

Well Tag	POD Number	(quarters are 1=NW 2=NE 3=SW 4=SE) (quarters are smallest to largest) Q64	Q16	Q4	Sec	Tws	Rng	(NAD83 UTM in meters) X	Y
	C 03976 POD3	1	3	4	20	22S	31E	612967	3582387

Driller License:	331	**Driller Company:**	SBQ2, LLC DBA STEWART BROTHERS DRILLING CO.		
Driller Name:	JOEL STEWART				
Drill Start Date:	12/12/2016	**Drill Finish Date:**	12/16/2016	**Plug Date:**	
Log File Date:	12/21/2016	**PCW Rcv Date:**		**Source:**	
Pump Type:		**Pipe Discharge Size:**		**Estimated Yield:**	0 GPM
Casing Size:	2.00	**Depth Well:**	182 feet	**Depth Water:**	

Casing Perforations:	**Top**	**Bottom**
	152	172

The data is furnished by the NMOSE/ISC and is accepted by the recipient with the expressed understanding that the OSE/ISC make no war expressed or implied, concerning the accuracy, completeness, reliability, usability, or suitability for any particular purpose of the data.

WELL RECORD & LOG

OFFICE OF THE STATE ENGINEER

www.ose.state.nm.us

1. GENERAL AND WELL LOCATION

OSE POD NUMBER (WELL NUMBER)	OSE FILE NUMBER(S)
C-3976-POD-3	
WELL OWNER NAME(S)	**PHONE (OPTIONAL)**
U.S.Department of Energy	575-234-7488
WELL OWNER MAILING ADDRESS	**CITY / STATE / ZIP**
P O Box 3090	Carlsbad NM 88221

WELL LOCATION (FROM GPS)		DEGREES	MINUTES	SECONDS	
	LATITUDE	32	22	21.9	N
	LONGITUDE	103	47	57.0	W

* ACCURACY REQUIRED: ONE TENTH OF A SECOND

* DATUM REQUIRED: WGS 84

DESCRIPTION RELATING WELL LOCATION TO STREET ADDRESS AND COMMON LANDMARKS – PLSS (SECTION, TOWNSHIP, RANGE) WHERE AVAILABLE

West of WIPP site plant on Louis Whitlock road

2. DRILLING & CASING INFORMATION

LICENSE NUMBER	NAME OF LICENSED DRILLER			NAME OF WELL DRILLING COMPANY
WD-331	Joel Stewart			Stewart Brothers Drilling Co
DRILLING STARTED	**DRILLING ENDED**	**DEPTH OF COMPLETED WELL (FT)**	**BORE HOLE DEPTH (FT)**	**DEPTH WATER FIRST ENCOUNTERED (FT)**
12-12-2016	12-16-2016	182	200	n/a

COMPLETED WELL IS: ☐ ARTESIAN ☑ DRY HOLE ☐ SHALLOW (UNCONFINED) — STATIC WATER LEVEL IN COMPLETED WELL (FT): n/a

DRILLING FLUID: ☑ AIR ☐ MUD ADDITIVES – SPECIFY: foam

DRILLING METHOD: ☑ ROTARY ☐ HAMMER ☐ CABLE TOOL ☐ OTHER – SPECIFY:

DEPTH (feet bgl) FROM	DEPTH (feet bgl) TO	BORE HOLE DIAM (inches)	CASING MATERIAL AND/OR GRADE (include each casing string, and note sections of screen)	CASING CONNECTION TYPE	CASING INSIDE DIAM. (inches)	CASING WALL THICKNESS (inches)	SLOT SIZE (inches)
0	152	8 3/4	2 inch pvc	threaded	2 inch	sched 40	
152	172	8 3/4	2 inch pvc screen	threaded	2 inch	sched 40	.010
172	182	8 3/4	2 inch pvc	threaded	2 inch	sched 40	

3. ANNULAR MATERIAL

DEPTH (feet bgl) FROM	DEPTH (feet bgl) TO	BORE HOLE DIAM. (inches)	LIST ANNULAR SEAL MATERIAL AND GRAVEL PACK SIZE-RANGE BY INTERVAL	AMOUNT (cubic feet)	METHOD OF PLACEMENT
200	182	8 3/4	neat cement	8	tremie
182	133	8 3/4	20 x 40 silica sand	18	tremie
133	0	8 3/4	cement groutwell grout	79	tremie

FOR OSE INTERNAL USE — WR-20 WELL RECORD & LOG (Version 10/29/15)

FILE NUMBER	POD NUMBER	TRN NUMBER
LOCATION		PAGE 1 OF 2

4. HYDROGEOLOGIC LOG OF WELL

DEPTH (feet bgl) FROM	DEPTH (feet bgl) TO	THICKNESS (feet)	COLOR AND TYPE OF MATERIAL ENCOUNTERED - INCLUDE WATER-BEARING CAVITIES OR FRACTURE ZONES **(attach supplemental sheets to fully describe all units)**	WATER BEARING? (YES / NO)	ESTIMATED YIELD FOR WATER-BEARING ZONES (gpm)
0	20	20	red sandy clay	Y ✓ N	
20	200	180	red clay w/calcite lens	Y ✓ N	
				Y N	
				Y N	
METHOD USED TO ESTIMATE YIELD OF WATER-BEARING STRATA:

☐ PUMP ☐ AIR LIFT ☑ BAILER ☐ OTHER – SPECIFY:

TOTAL ESTIMATED WELL YIELD (gpm): 0.00

5. TEST; RIG SUPERVISION

WELL TEST — TEST RESULTS - ATTACH A COPY OF DATA COLLECTED DURING WELL TESTING, INCLUDING DISCHARGE METHOD, START TIME, END TIME, AND A TABLE SHOWING DISCHARGE AND DRAWDOWN OVER THE TESTING PERIOD.

MISCELLANEOUS INFORMATION:

PRINT NAME(S) OF DRILL RIG SUPERVISOR(S) THAT PROVIDED ONSITE SUPERVISION OF WELL CONSTRUCTION OTHER THAN LICENSEE:

W L Brunson

6. SIGNATURE

THE UNDERSIGNED HEREBY CERTIFIES THAT, TO THE BEST OF HIS OR HER KNOWLEDGE AND BELIEF, THE FOREGOING IS A TRUE AND CORRECT RECORD OF THE ABOVE DESCRIBED HOLE AND THAT HE OR SHE WILL FILE THIS WELL RECORD WITH THE STATE ENGINEER AND THE PERMIT HOLDER WITHIN 20 DAYS AFTER COMPLETION OF WELL DRILLING:

W L Brunson — 12 20 2016

SIGNATURE OF DRILLER / PRINT SIGNEE NAME — DATE

FOR OSE INTERNAL USE — WR-20 WELL RECORD & LOG (Version 10/29/2015)

FILE NUMBER	POD NUMBER	TRN NUMBER
LOCATION		PAGE 2 OF 2

APPENDIX B CORE RECOVERY AND RQD FOR C-3976-3

C3976-3

Core Run #	Depth top (ft)	Depth Base (ft)	Sum of Recovered length (ft)	Sum of Length (ft) of segments > 4 inches	Recovery (%)	RQD
1	0.0	20.0	2.6	0.0	13.0%	
	20.0	24.0	na	na	reamed & retrieved core bit teeth	
2	24.0	44.0	19.2	13.7	96.0%	71.4
3	44.0	60.0	15.2	10.2	95.0%	67.1
4	60.0	80.0	20.0	20.0	100.0%	100.0
5	80.0	100.0	20.0	8.8	100.0%	44.0
6	100.0	120.0	19.3	12.2	96.5%	63.2
7	120.0	140.0	20.4	11.4	102.0%	55.9
8	140.0	160.0	19.7	14.7	98.5%	74.6
9	160.0	180.0	20.0	16.1	100.0%	80.5
10	180.0	200.0	20.0	16.0	100.0%	80.0
TOTALS			176.4	123.1	88.2%	69.8

APPENDIX C
CORE DESCRIPTIONS

Features and Structures
(used as needed)

- $f_g/_{0°}$ fracture with fill (gypsum) and dip
- ic_{Slt} ic_g intraclasts of gypsum or siltstone
- *sl* pedogenic slickensides
- 1.0+' desiccation crack (some with height indication)
- bioturbation
- soft sediment deformation
- small cross-bedding
- ripple bedding
- wavy bedding
- laminar bedding (~horizontal)

Contacts and Bedding

- sharp contact or erosional surface within unit
- gradational contact or erosional surface within unit

Lithologies

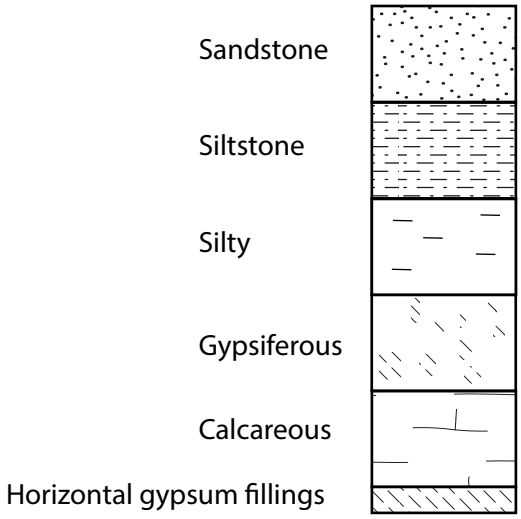

Abbreviations
(used as needed)

arg	argillaceous
c	coarse
calc	calcareous
clayst	claystone
cm	centimeter
f	fine
gen	generally
gg	greenish gray
hz	hard (drilling) zone
ind	induration/indurated
lam	laminae
ls	limestone
m	medium
mm	millimeter
mod	moderate
rb	reddish brown
sep(s)	separation(s)
ss	sandstone
sltst	siltstone
subang	subangular
tr	trace
v	very

CORE LOG

Sheet 1 of 6

Hole ID: C-3976-3

Location: sw 1/4, section 20, T22S, R31E, Eddy County, NM

Drill Date: 11/18/2016 begin

Drill Crew: Mike King and crew (Stewart Brothers Drilling Company)

Drill Method: rotary with air; core with air

Hole Diameter: cored interval: 6.25 inch

Hole Depth: 201 ft

Hole Orient: vertical

Drill Make/Model: Schram T-130

Barrel Specs: 4 in. core; 6.25 in. hole

Drill Fluid: air; air-mist; foam

Core Preserv: waxed core box

Logged by: DW Powers and others

Date: 12/12/16-12/14/16

Scale: 1 inch = 5 feet

	Northing	Easting	Elevation
Survey Coordinate: (m)			gl BM: 3402.64 ft amsl

Comments: lat 32˚ 22' 22.56" (32.37293˚); long -103˚ 47' 55.59" (-103.7988˚) (N lip steel pipe)

Run Number	Depth (feet)	Recovered (ft/ft cored)	RQD (ft/ft)	Profile Lithology	Features	ave. grain size (clay, silt, sand, granule)	Description	Remarks
	0							cored with air
				No recovery 0' - 17.4'				Reamed 14.75" diameter to 20 ft'; set 10.5 inch steel casing to 20 ft.
	5							
1		2.6 / 20.0	0 / 2.6					
	10							
	15							
	20	20		Reamed			17.4-20.0: Sand at top, slightly silty, strong brown (7.5YR5/6); vf - f, subang - subround; no visible sedimentary structures; soft - friable; some fine roots; Sand to ss at base, yellowish red (2.5YR5/6); vf - f, subang - subround; no visible sedimentary structures; calcareous, likely top of Mescalero caliche. Depth assignment arbitrary.	end 12/12/16 @20'; begin 12/13/16
							20.0-24.0: no recovery; reamed & retrieved teeth from core bit.	
		24		LC: 24.0-24.8				
	25							
2		19.2 / 20.0	13.7 / 19.2				24.8-26.7: SS, silty, dark red (2.5YR3/6); vf-f; subang - subround; some opaques; some lam at mm-scale; mod ind, mod - v calc; sharp basal contact. 26.6-33.1: SS, pinkish gray to rb upward (7.5YR6/2-2.5YR5/3); vf-f, some m; sub ang to subround; mod sorting; tr to ~2-5% opaques; calc, mod induration; sharp basal contact.	
	30						26.6	

Hole ID: C-3976-3 (DL-2) CORE LOG (cont. sheet) Sheet 2 of 6

Logged by: geological team Date: 12/13/2016

Run Number	Depth (feet)	Recovered (ft/ft cored)	RQD (ft/ft)	Profile / Lithology	Features	ave. grain size (clay / silt / sand / granule)	Description	Remarks
Lorem ipsum	30							
							few features discernible	
							33.1	
							33.1-37.0: Ss, silty, gen pink (5YR7/4); vf-f, subang - subround; some mica, tr opaques; mm-scale lam, gen flat, some slight dipping; intraclasts near base; calc, mod indurated; base sharp; interbedded with pale red (10R6/3; damp) thin, wavy lam; intraclast @36.5 ft.	
	35							
		19.2	13.7					
		20.0	19.2		ic			
2							37.0	
					f f		37.0-38.7: Ss to sltst upward, gen white (7.5YR8/1) with rb zones; some mm-cm lam, parallel to contorted; intraclasts above base; fractures unfilled; mod induration, slightly calc; sharp base	
							38.7	
	40						38.7-39.7: Ss, silty at base to stlst, sandy upward; dark rb (5YR3/3); mm lam, parallel to undulatory; variable ind, slightly calc; sharp base.	
							39.7	
							39.7-42.7: Ss, v silty; dk rb (5YR3/3); fines slightly upward; thin lam, parallel to undulatory; v slightly calc; mod indurated; sharp basal contact	
							42.7	
		44.0		LC: 44.0-44.8			42.7-90.2: Series of beds with relatively thin silty ss at base (commonly vf), overlain by thicker arg sltst or silty claystone; color is most commonly rb (2.5YR4-5/4-3); several ss are gg and v well indurated and v calc; ss may show a few lam; prob ball & pillow at 49.5 is truncated by erosion at top; sltst tend to be lam at mm scale; thin hz noted at ~54, 54.8 60 68.5; sltst is mod ind, little or no calcite cement; base of each ss is sharp.	
	45							
							46.5	
3								
							48.5	
							49.3	
	50	15.2	10.2				50.0	
		16.0	15.2					
			0/0.5					
							54.8	
	55						55.7	
	60	60.0						Began with mist & foam at 60.0 ft
							60.5	
							63.4	
4	65							
		20.0	15.0					
		20.0	20.0					
					f		69.1	
	70	70						

Hole ID: C-3976-3 (DL-3) CORE LOG (cont. sheet) Sheet 3 of 6

Logged by: geological team Date: 12/13/2016

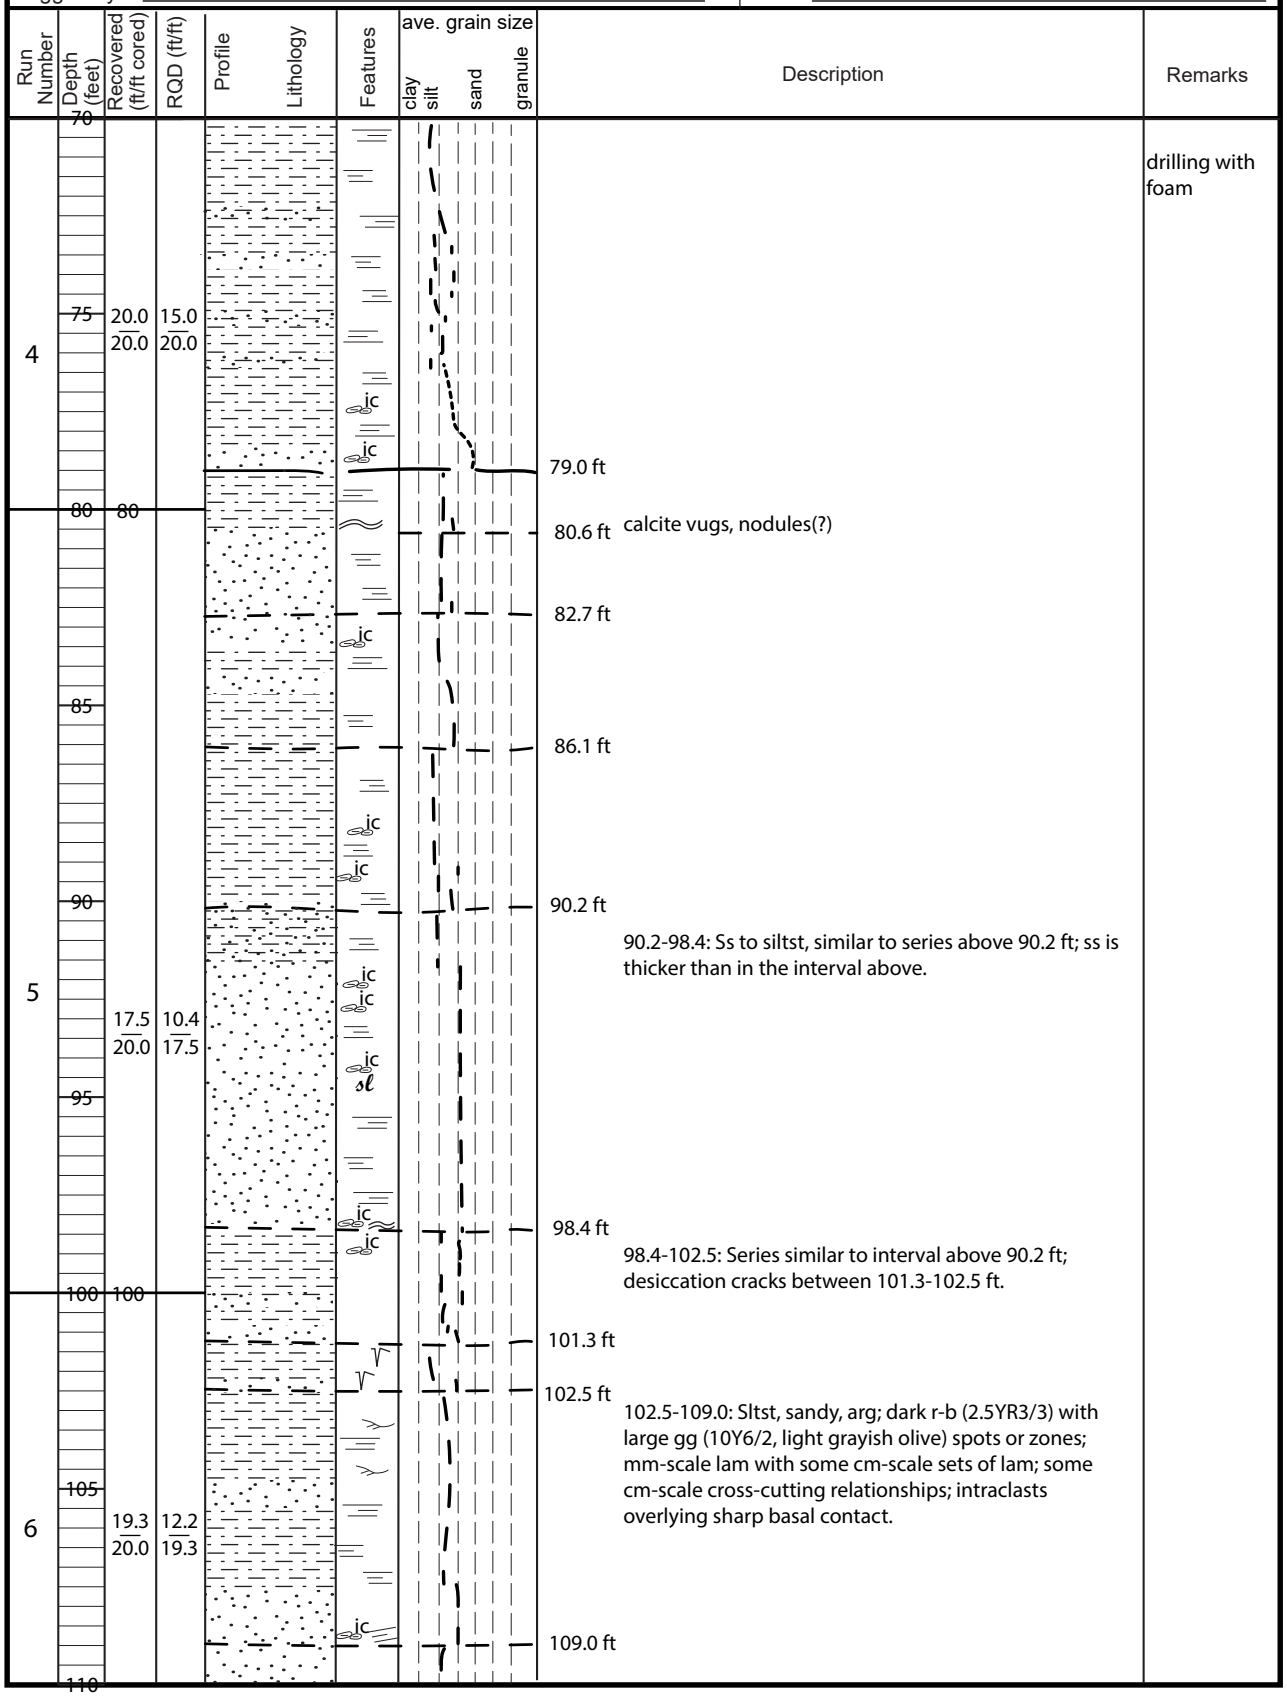

Hole ID: C-3976-3 (DL-2) CORE LOG (cont. sheet) Sheet 4 of 6

Logged by: geological team Date: 12/13-14/2016

Run Number	Depth (feet)	Recovered (ft/ft cored)	RQD (ft/ft)	Description	Remarks
	110				
		19.3 / 20.0	12.2 / 19.3	109.0-115.0: Ss, silty, to sandy sltst at top; weak red (10R4/4); f-vf, subang-subround; 3-5% opaques; laminae poorly displayed in ss, well developed in sltst; intraclasts near base; well lithified; 3 mm ss above sharp base.	described 12/14/16 during day shift
	115			115.0 ft	
6				115.0-119.4: Ss, silty at base overlain by sandy siltst; dk r-b (2.5YR3/3), lam, some inclined, some slight cross-cutting; intraclasts; similar to interval from 60-80 ft; sharp base.	
				119.4 ft	end coring @ 120' 12/13/16; begin 12/14/16
	120	120.0		119.4-123.1: Sltst, arg, yellowish red (5YR5/6) with gg zones; some thin very arg zones; lam bedding; sharp base.	
				123.1 ft	
				123.1-133.5: Ss, silty from base to 124.6, sandy sltst above 124.6; red (2.5YR4/6); vf-f, subround-subang; opaques ~5% lower part, decreasing upward, mainly as vf magnetite on mm scale as base to ripples or as lam; ripples more common in lower part, some slight cross-cutting; intraclasts in lower part, appears porous due to intraclasts being eroded during drilling; mod well lithified; more calc at base, decreases upward; sharp base.	
	125			124.6 ft	
	130				
		20.4 / 20.0	11.4 / 20.4		
7				132.5 ft	
				133.4-156.0 Ss, becomes increasingly silty above ~144 to sandy sltst above 140.5 with alternating sandy, more arg thin intervals; pale red (2.5YR7/2) at base, to dk red (2.5YR3/6) to red (2.5YR5/6 to light red (2.5YR6/6) silty ss, to red (2.5YR5/6) at top of ss, to dk red (2.5YR3/4) through sltst; f-m, subang in lower 5 ft, coarsens with more m sand 150-145, vf in upper silty ss; zones of intraclasts in lower 5 ft with ripples, wavy bedding, and some slight cross-cutting, intraclasts appear eroded by drilling at ~151 leaving large pores; bedding indeterminate from ~150-142; wavy bedding 142-139; dominated by thin laminae above 139 with wavy bedding ~126; high-angle fracture with calcite on fracture at 143-144.5; ss generally well lithified except for zone 154.5-155.5 that ranges from loose to poorly indurated; base sharp, with ss overlying gg sandy sltst.	
	135				
	140	140.0		140.5	extra length core 7 continued to core 8
8					
		19.7 / 20.0	14.7 / 19.7		
	145				
	150				

Hole ID: C-3976-3 (DL-2) CORE LOG (cont. sheet) Sheet 5 of 6

Logged by: geological team Date: 12/14/2016

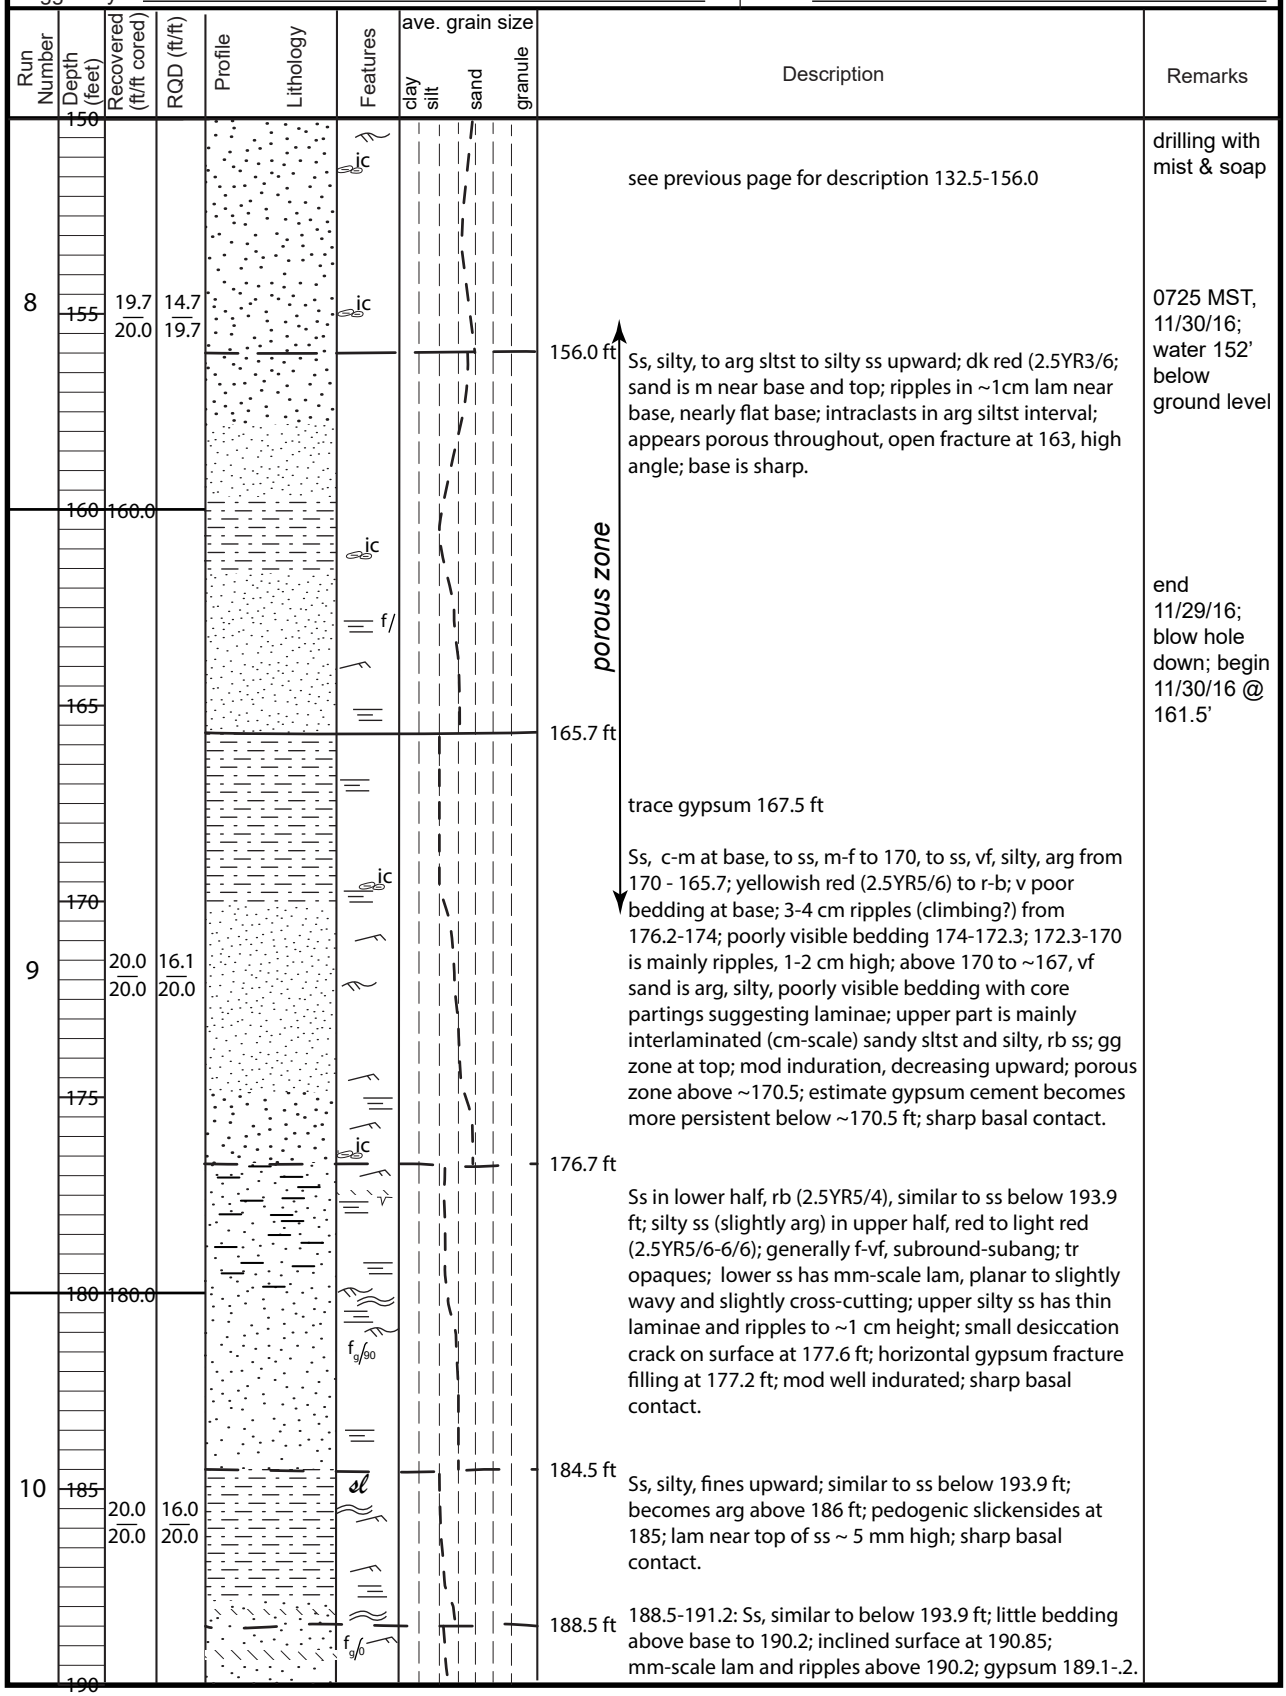

Hole ID: C-3976-3 (DL-2) CORE LOG (cont. sheet) Sheet 6 of 6

Logged by: geological team Date: 12/14/2016

Run Number	Depth (feet)	Recovered (ft/ft cored)	RQD (ft/ft)	Profile / Lithology	Features	ave. grain size (clay, silt, sand, granule)	Description	Remarks
10	190 195 200 205	20.0 20.0	16.0 20.0		sl sl $f_g/_0$ $f_g/_{45}$ $f_g/_{65}$ $f_g/_{10}$		191.2 ft Ss, similar to below, probably continuous, slight change in grain size along color change/bedding plane; large desiccation crack 192.1-192.8; pedogenic slickensides at and above desiccation crack. 193.9 Ss, rb, f-vf, becomes finer upward; subround-subang; mm-scale lam, planar to slightly wavy; tr to 1% dk grains; lam faint in middle; highly contorted 195.1-195.8 with lam of 2-5 mm in tight s-fold to curved lam segments; possible ripples above shear; slight cross-cutting near top; fibrous gypsum fills mainly subhorizontal separations up to 5 mm; some high-angle gypsum-filled fractures;	End drilling 12/14/16; driller's depth 200′